

South West Elevation



South East Elevation

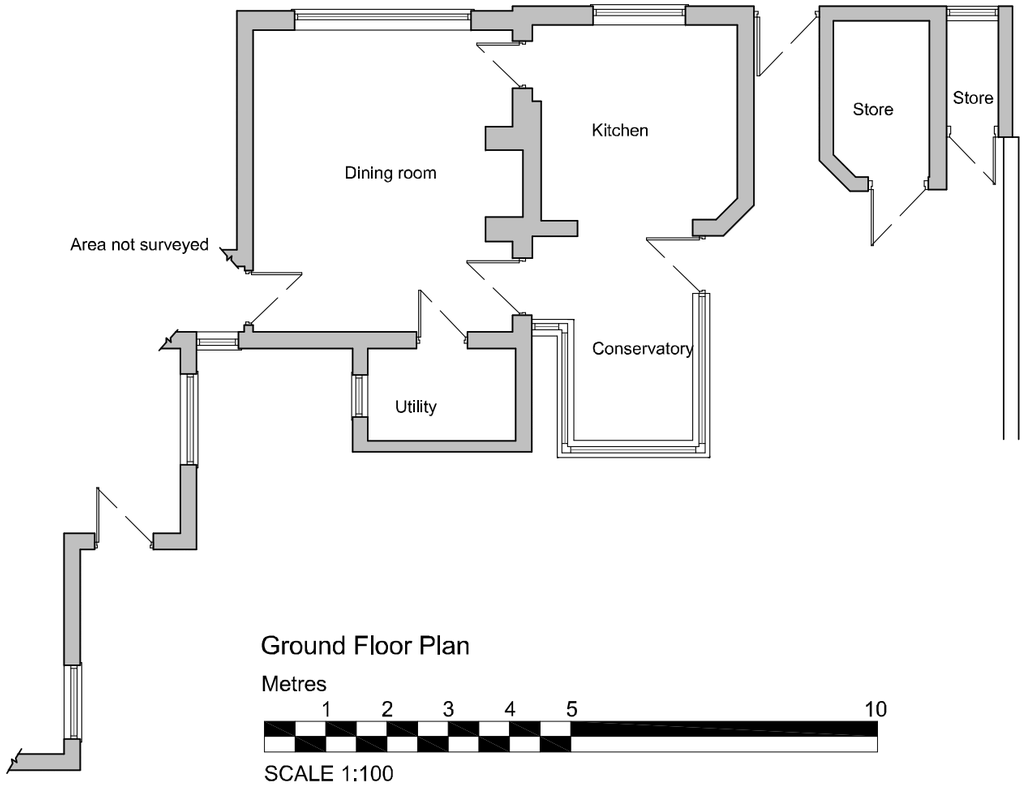

Ground Floor Plan

Metres

1 2 3 4 5 10

SCALE 1:100

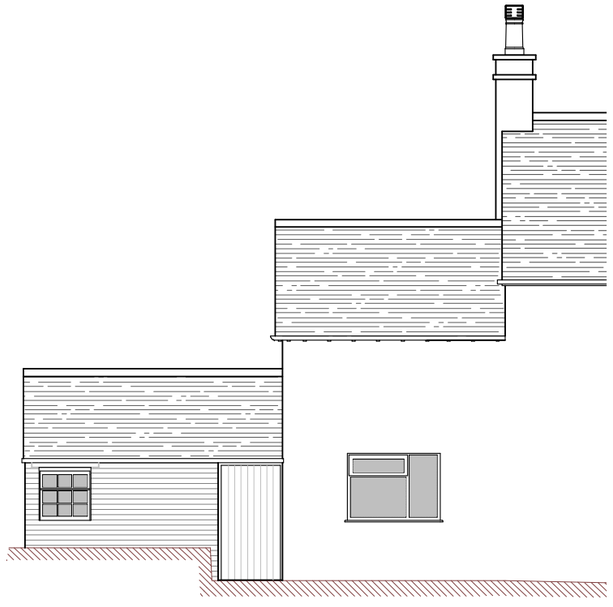

North East Elevation

DBD Architectural Consultancy Ltd ©2018

1. Copyright is vested with DBD Architectural Consultancy Ltd.

2. All dimensions to be checked on site before proceeding.

3. Contractor to check/adjust dimensions of new work to suit existing conditions.
Do not assume existing structure or details are plumb, square or level.

4. Contractor must notify the architect of any discrepancies before proceeding.

5. All drawings to be read in conjunction with all other consultants drawings and specs.

Rev	Date	Description

DBD Architectural Consultancy

DBD Architectural Consultancy Ltd
50 Broad Street, Leek,
Staffordshire, ST13 5NS
01538 383118
mail@dbdconsultants.co.uk
www.dbdconsultants.co.uk

Mr & Mrs Deaville
140 Buxton road
Leek
Client

Proposed Alterations
Project

Title
Plans as Existing

Stage: Planning

Size: A2	Date: 24.05.18	Job No: 1820-100
Scale:1:50		

Drawing Number: PL 02