DRG N° SD 2010/1.

A3

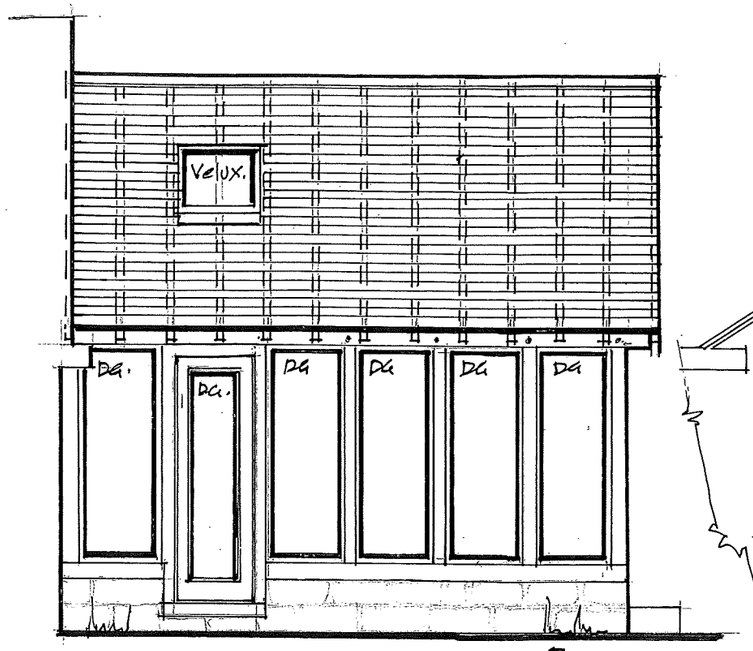

SIDE ELEVN.

Natural coursed stone Plinth

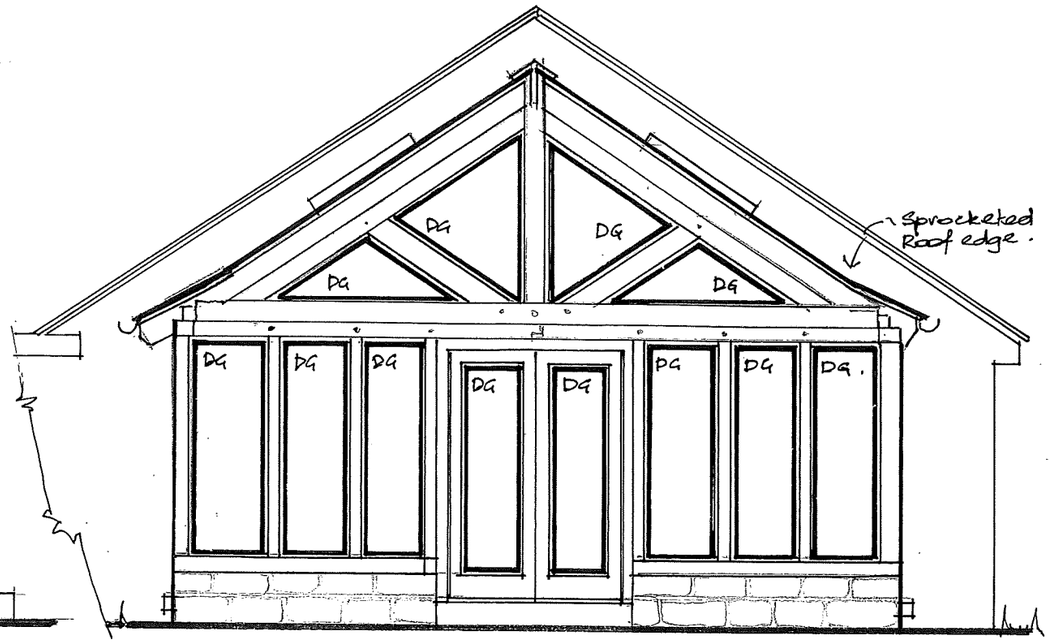

FRONT ELEVN.

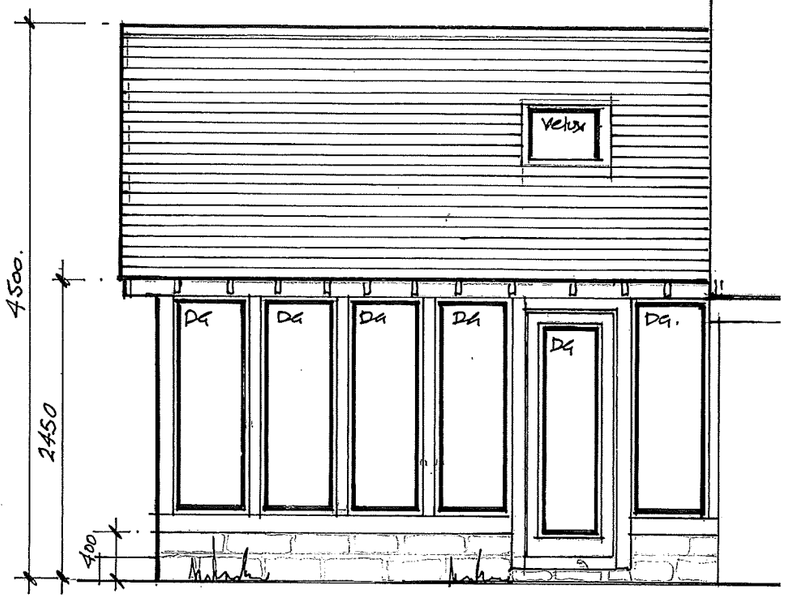

SIDE ELEVN.

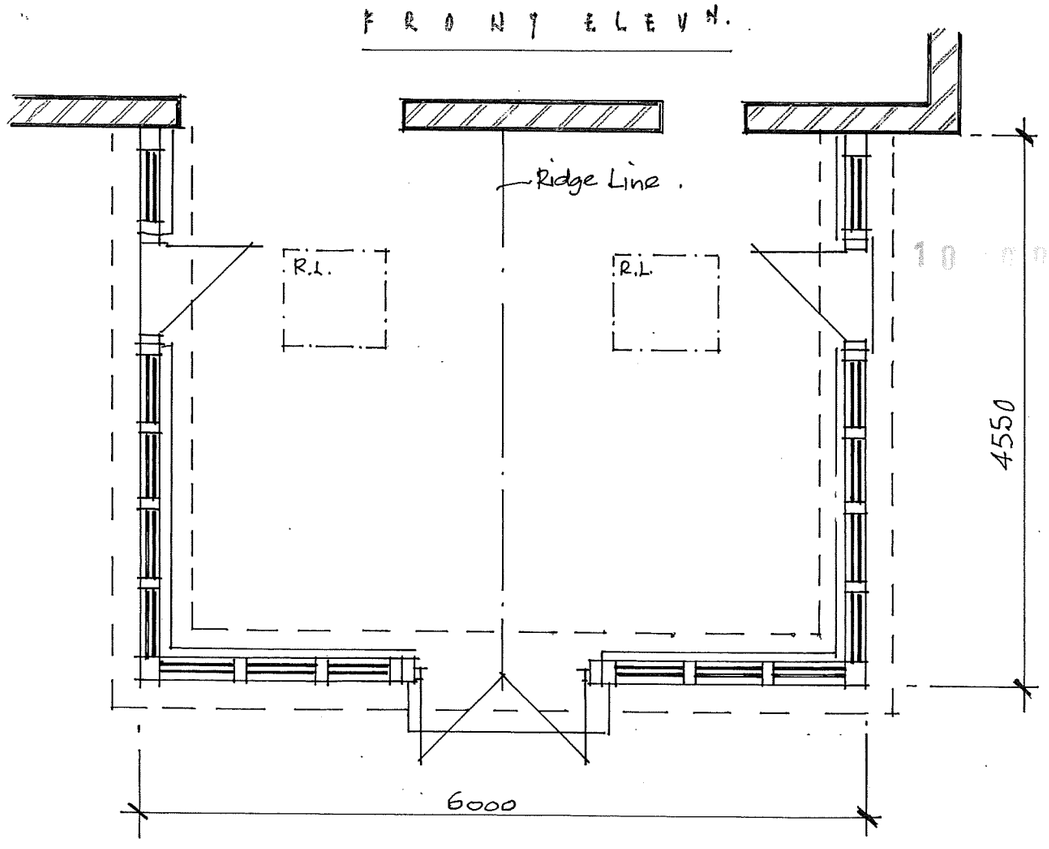

GROUND PLAN.

Scale: 1:50

RETROSPECTIVE APPLICATION.

PROPOSED OAK FRAMED CONSERVATORY.
CHAINED OAK FARM,
FARLEY LANE, ALTON, STAFFS.
Client: MR. S. BRADLEY June 2010.

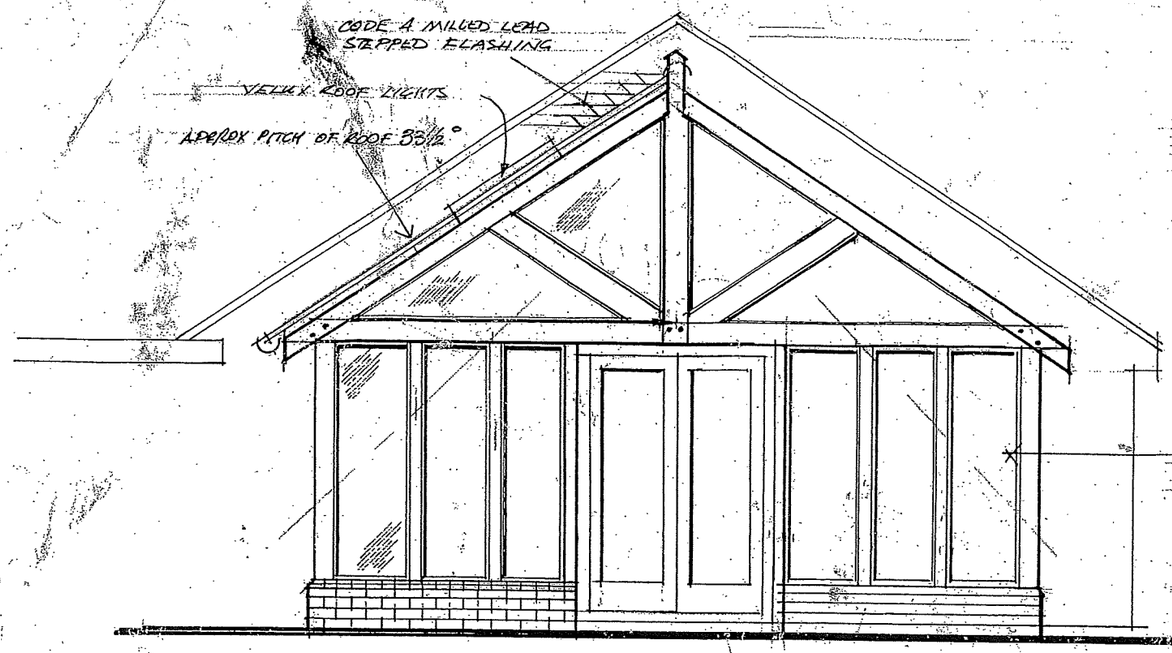

FRONT ELEVATION

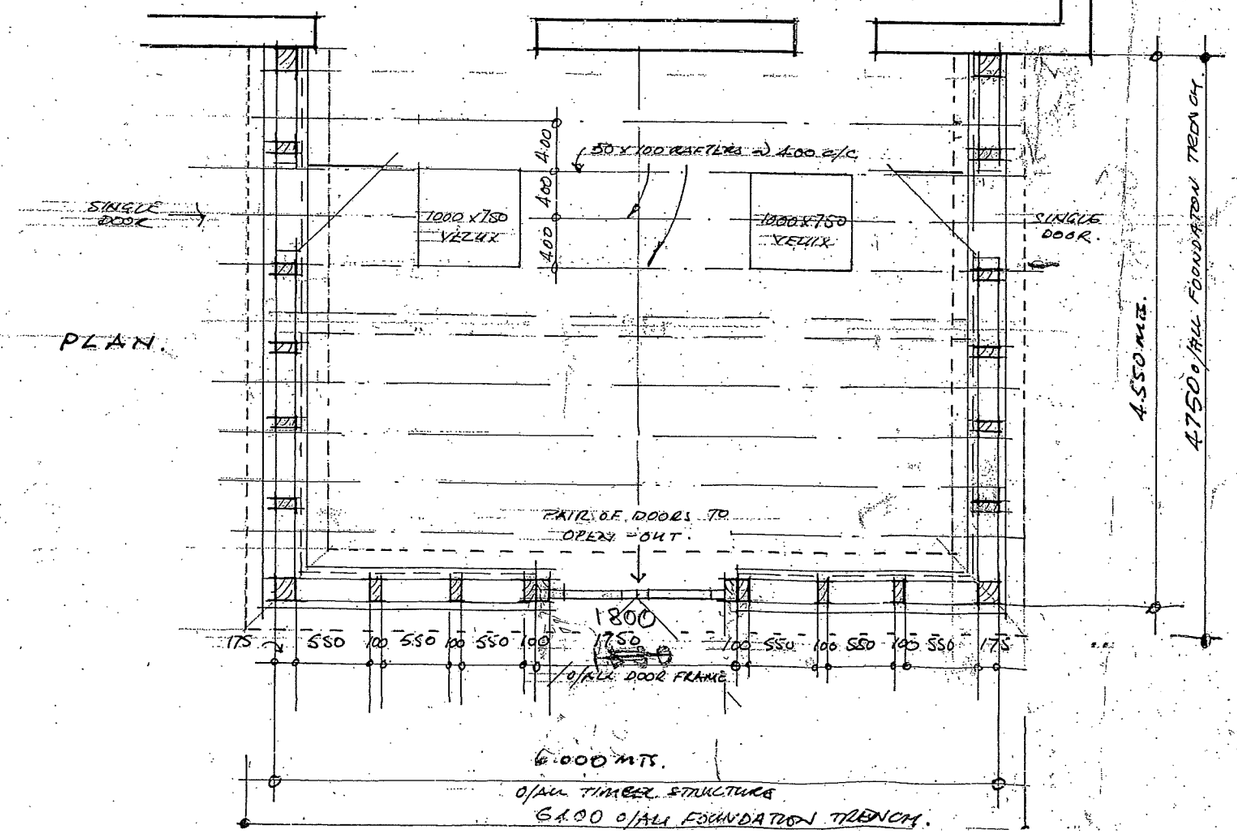

PLAN.

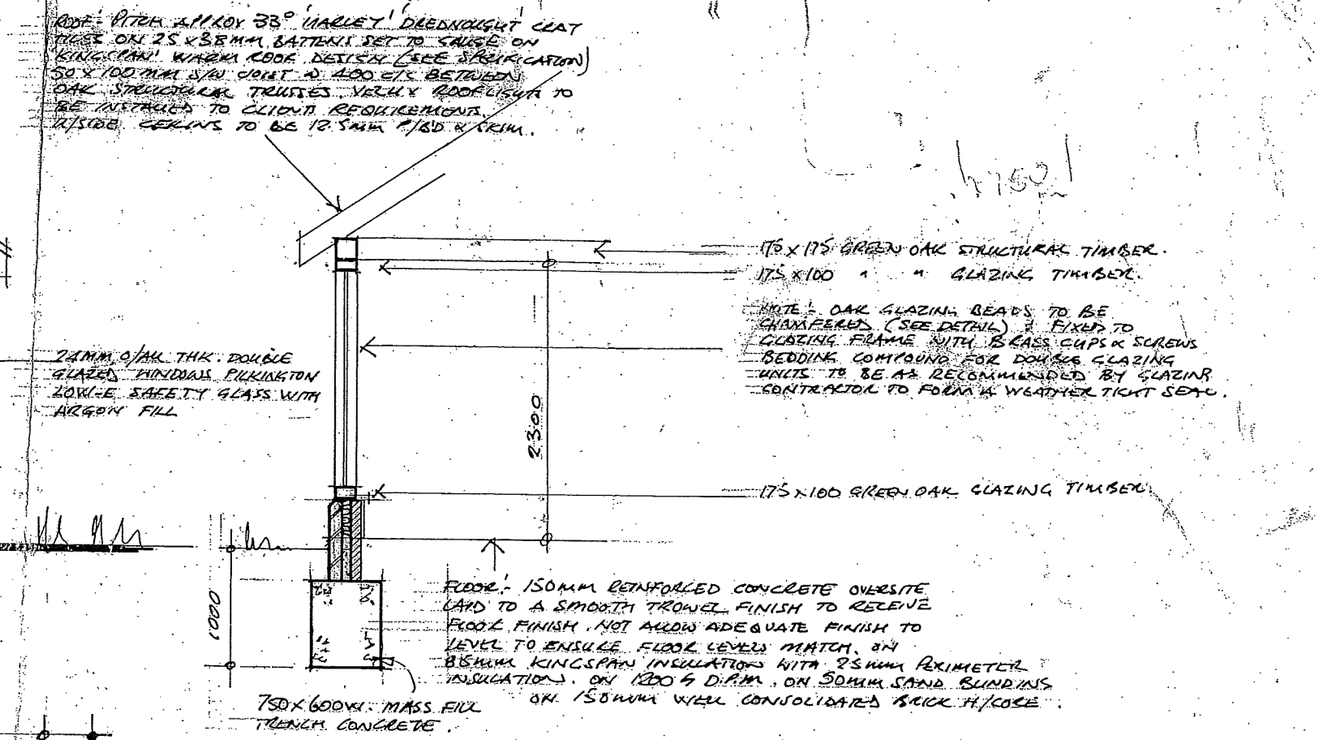

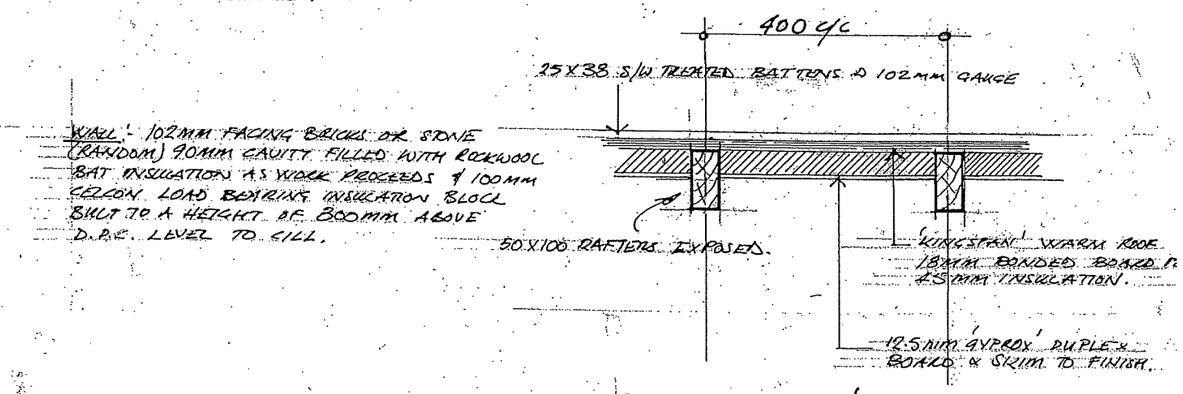

CROSS SECTION THRO' ROOF

CLIENT: MR. STEVE BRADLEY.
ADDRESS: CHAIN LINK FARM - ALTON - STAFFS.

PROJECT TITLE: PROPOSED OAK FRAMED CONSERVATORY.
DRAWING TITLE: ELEVATION & SECTIONS.

SCALE 1:50 @ A3 DATE: MARCH 07 DRAWN R.J. SYRED TECH. RICS

DWG. NO. SB/RJS/03/07/01.