
Revisions


. | . | .

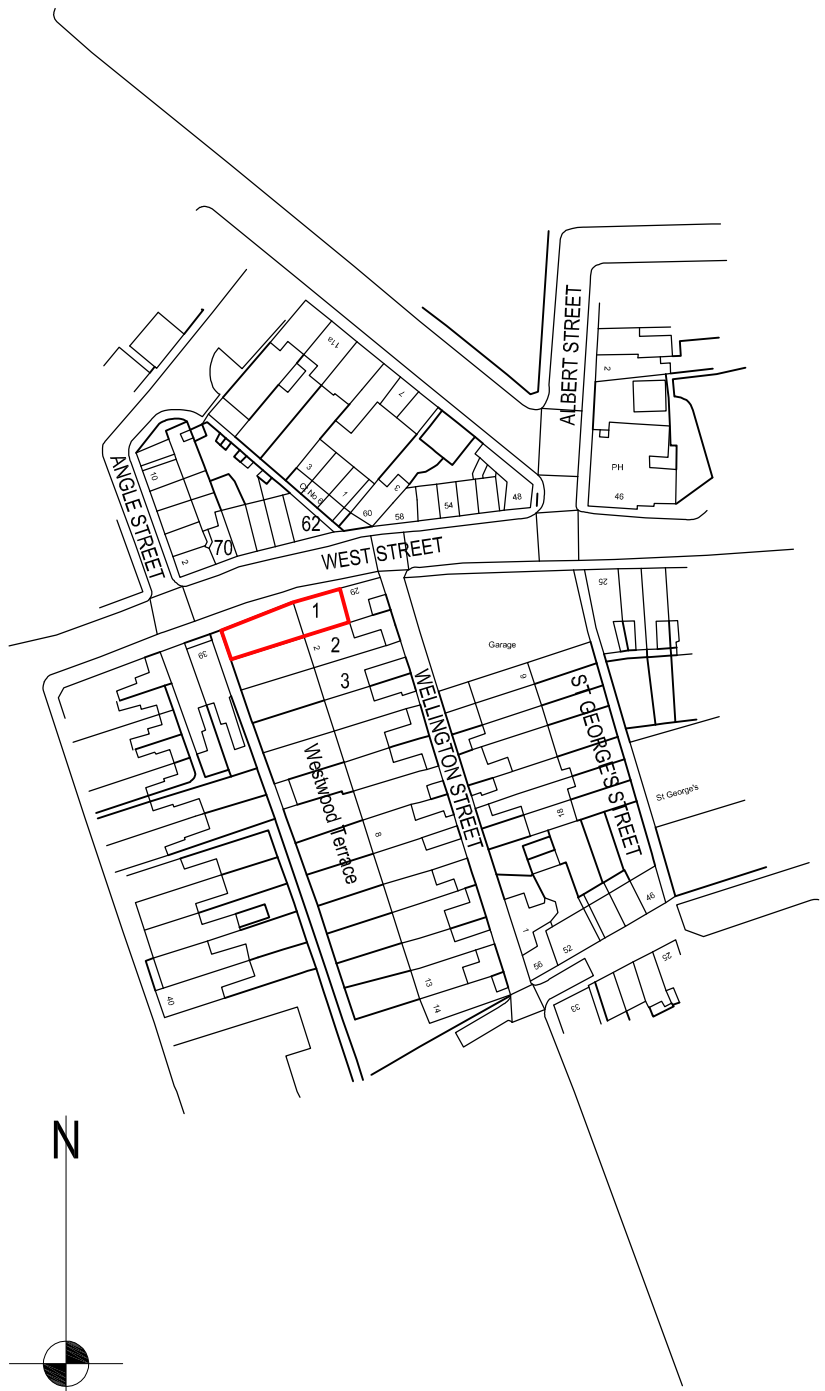

LOCATION PLAN (1:1250)

Revisions

. | . | .

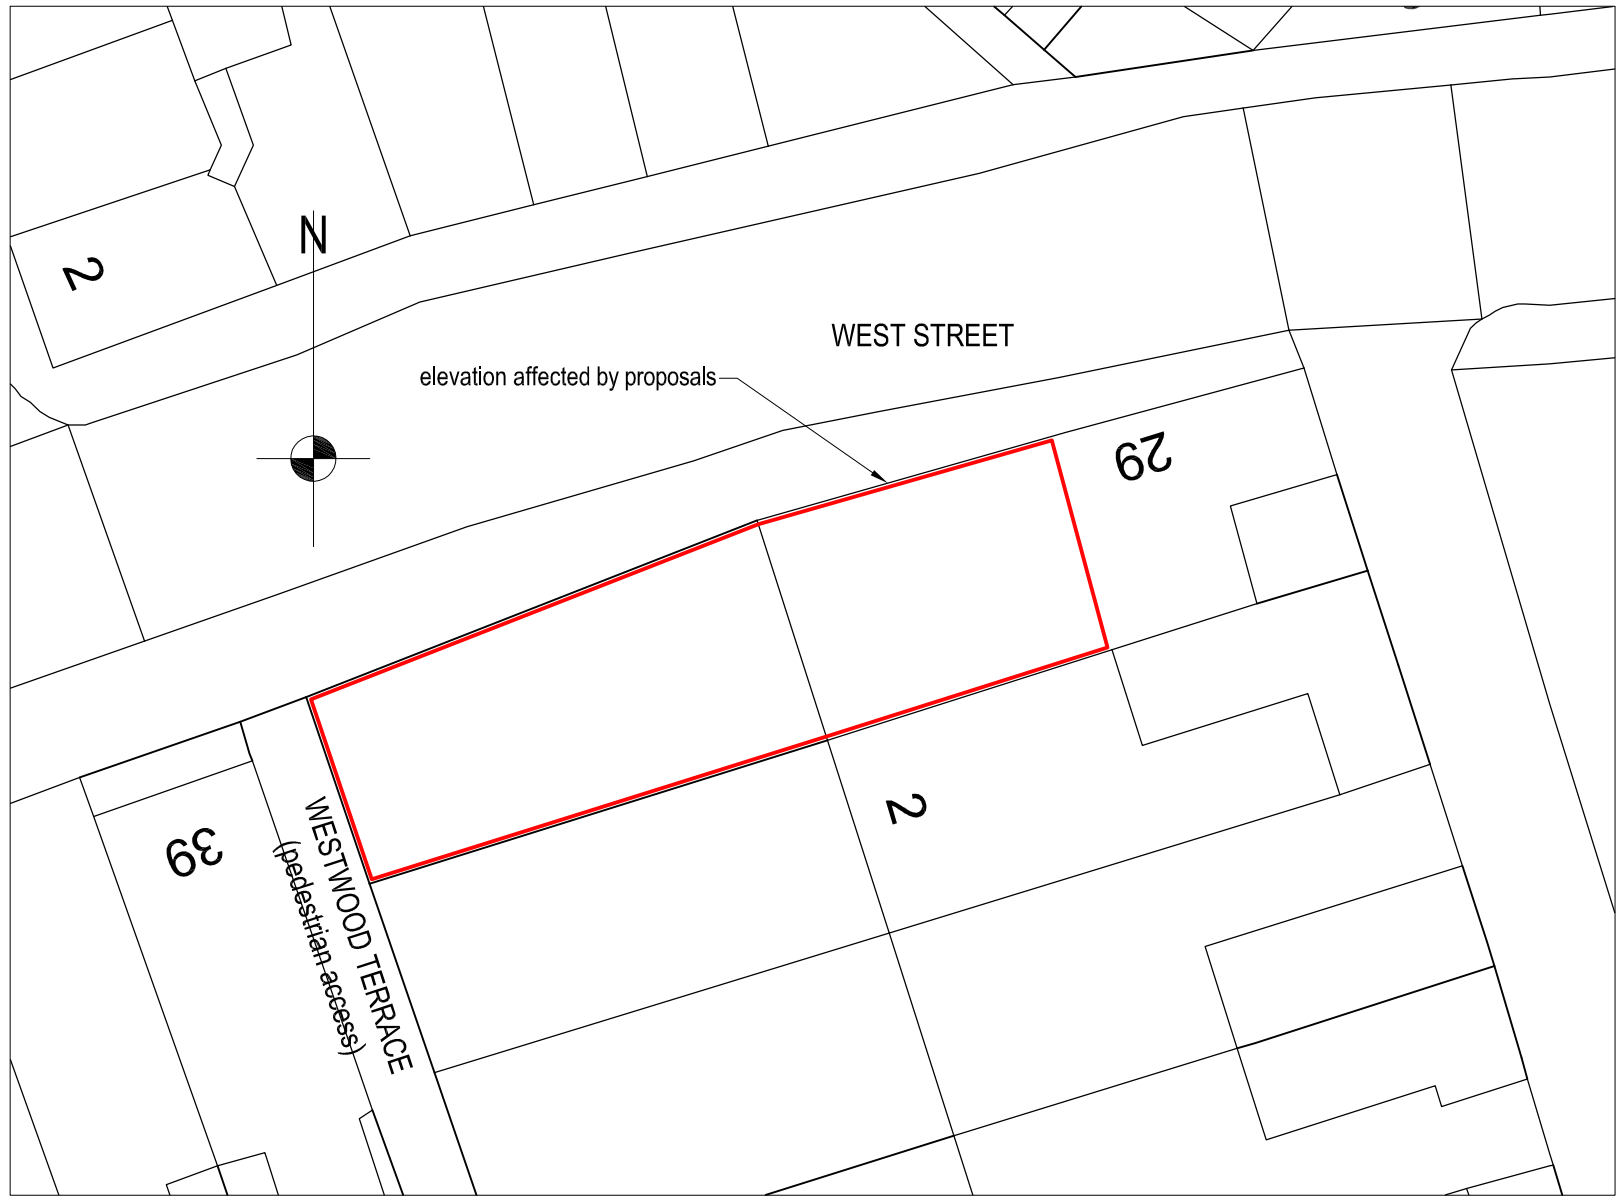

SITE PLAN (1:200)

0 5 10m

job	1 Westwood Terrace, Leek Replacement Windows			
title	Site & Location Plan			
date	scale	drawn by	dwg. no.	rev.
09.05.19	1/1250 & 1/200 @ A4	RA	1WT-01	.

Ian Ankers architecture
Building and Design Consultants
Ryecroft Farm, Rushton Spencer, Macclesfield, SK11 0RP
t 01260 546944
e ross@ianankers.co.uk
w www.ianankers.co.uk