
Revisions		
.	.	.

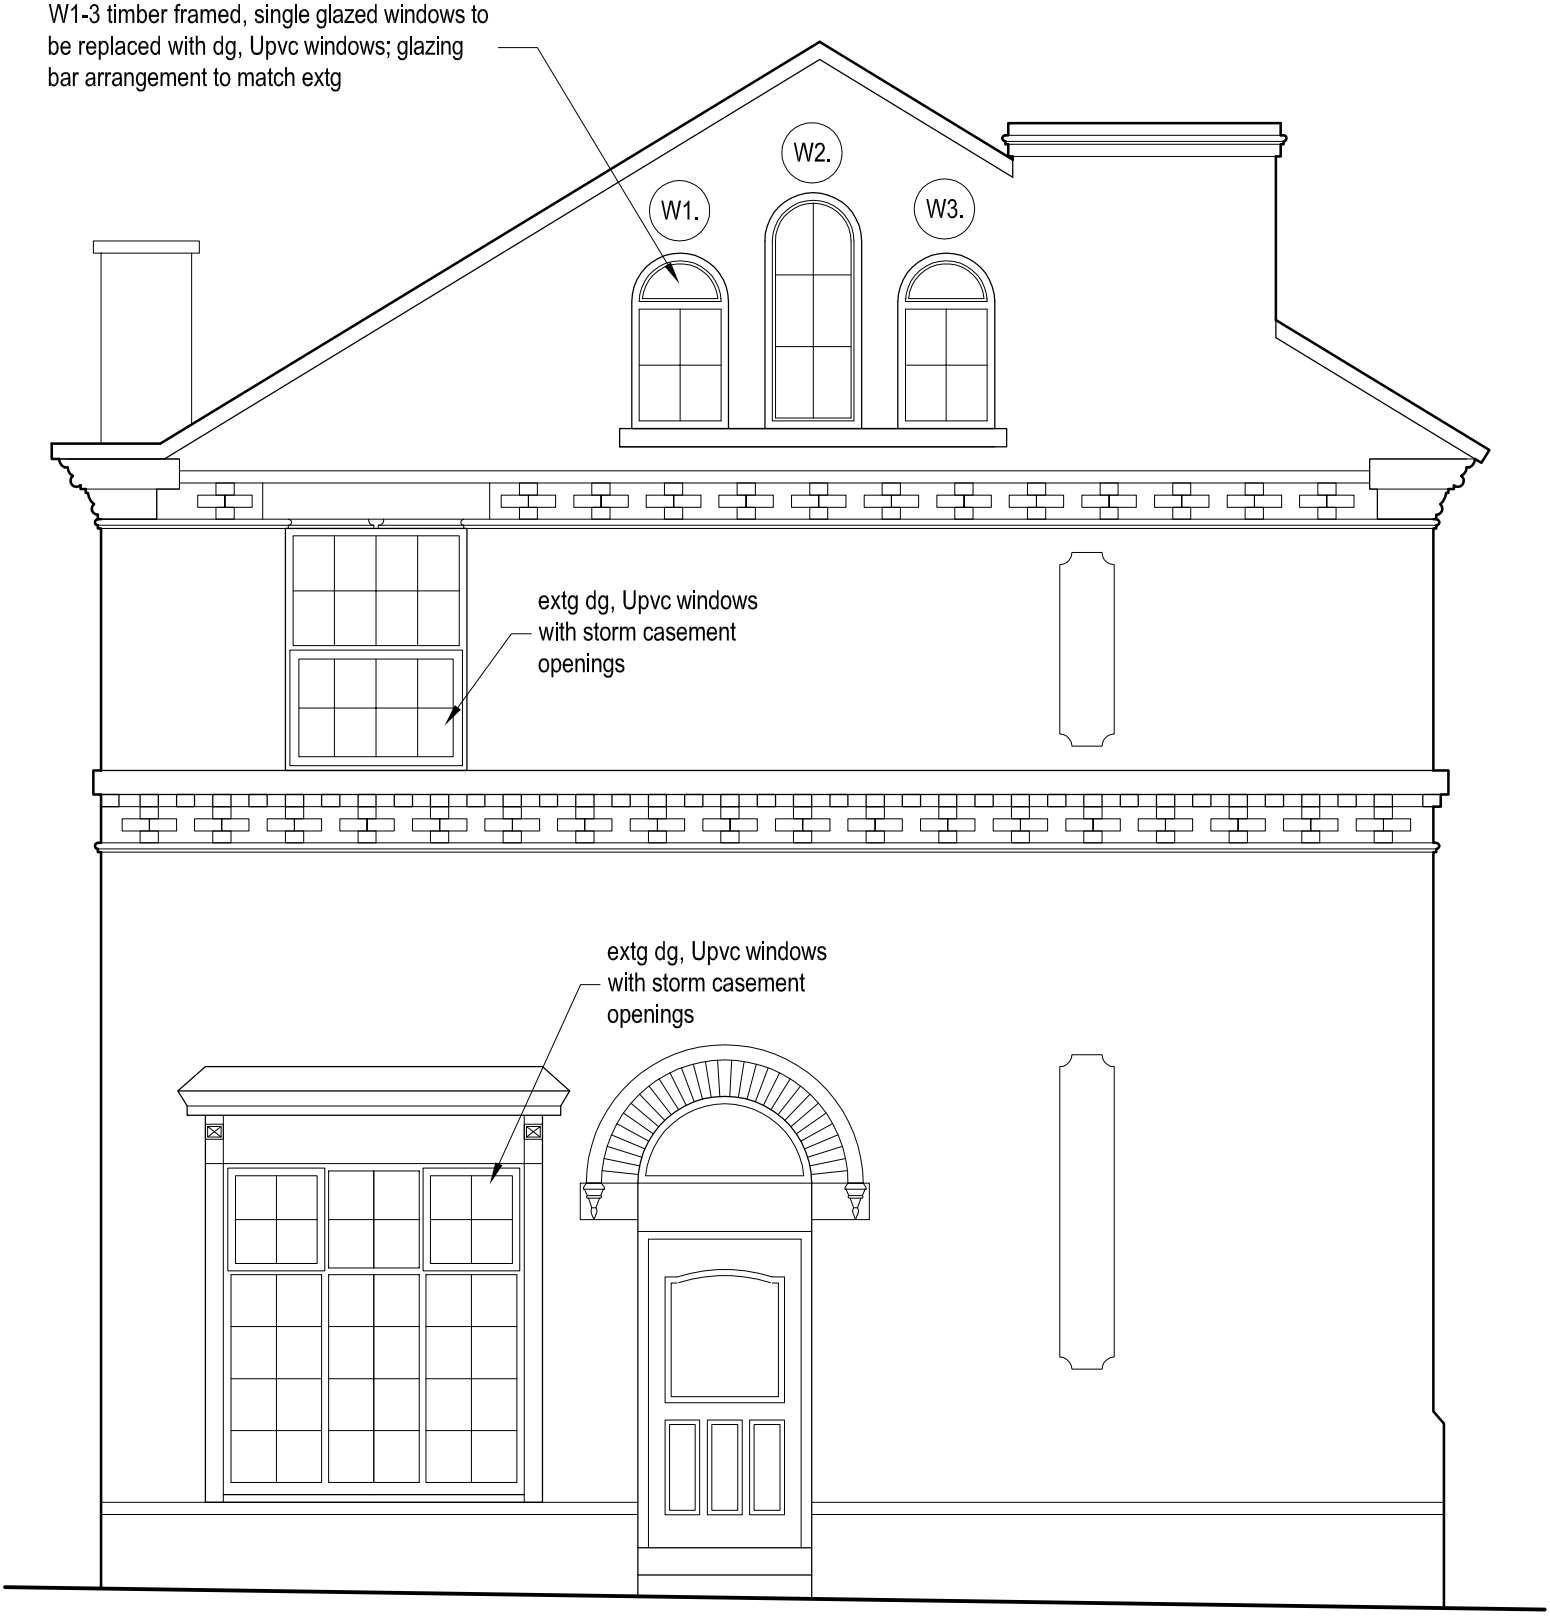

0 1 2 3m

job	1 Westwood Terrace, Leek Replacement Windows			
title	Side Elevation			
date 09.05.19	scale 1/50 @ A4	drawn by RA	dwg. no. 1WT-02	rev. .

Ian Ankers architecture
Building and Design Consultants
Ryecroft Farm, Rushton Spencer, Macclesfield, SK11 0RP
t 01260 546944
e ross@ianankers.co.uk
w www.ianankers.co.uk