


# EXISTING & PROPOSED NORTHWEST ELEVATION

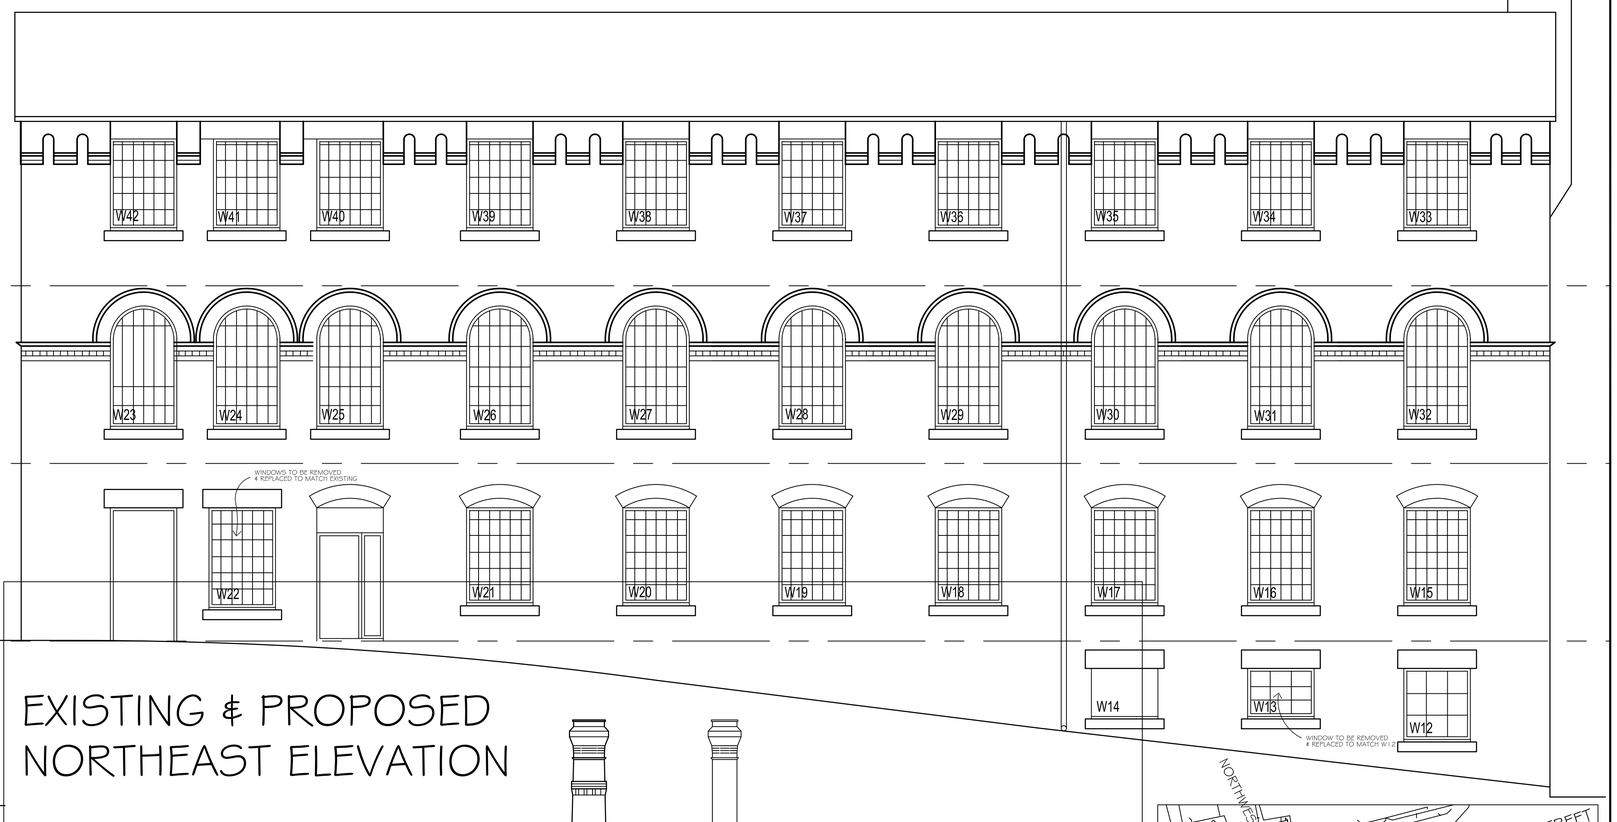


# EXISTING & PROPOSED NORTHEAST ELEVATION

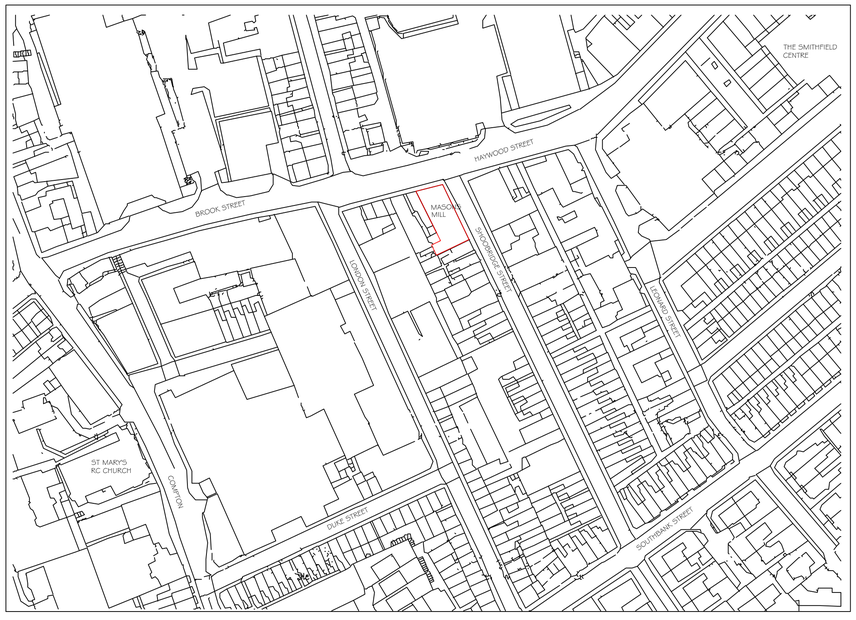


LOCATION PLAN 1:1250

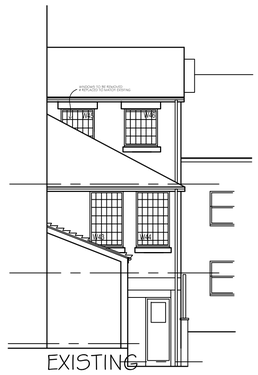


EXISTING
SOUTHWEST ELEVATION

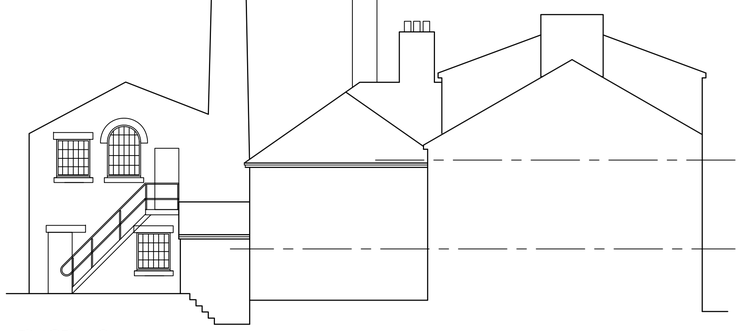

EXISTING
SOUTHEAST ELEVATION

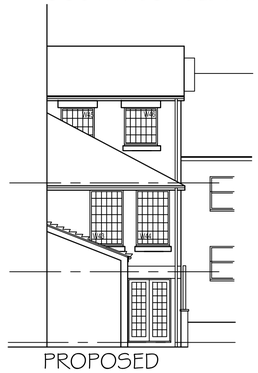


PROPOSED
SOUTHWEST ELEVATION

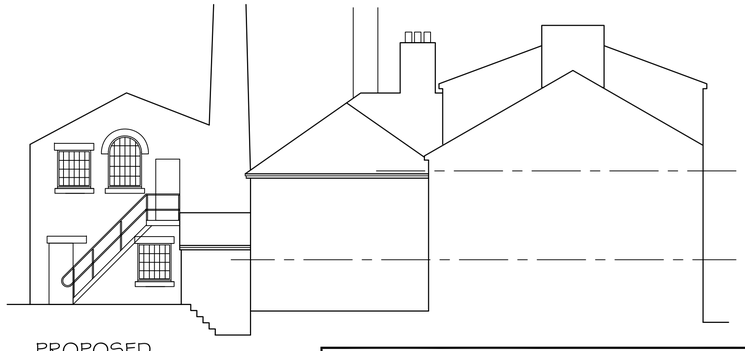

PROPOSED
SOUTHEAST ELEVATION

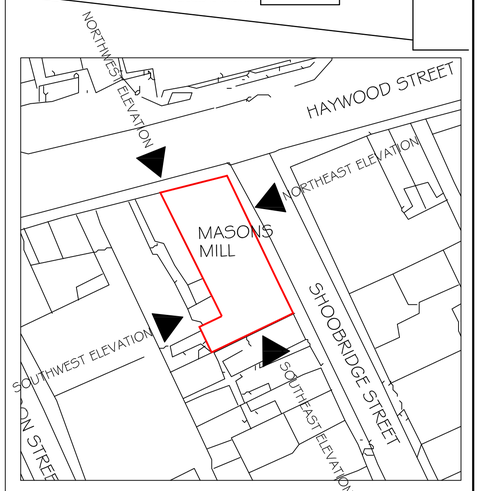


SITE PLAN 1:500

APPLICANT
MR G. McKAY

PROJECT
PROPOSED CONVERSION & ALTERATIONS TO FORM 3No. SELF CONTAINED FLATS OVER 3 FLOORS AT MASON'S MILL, SHOOBRIDGE STREET, LEEK.

TITLE
ELEVATIONS & SITE PLAN

REVISIONS:

| | | | |
|---|---|---|---|
| A. | REAR ELEVATIONS ADDED. | JG | 22/07/09 |
| B. | ~~SIDE ELEVATIONS ADDED & ELEVATIONS RENAMED.~~ | JG | 02/08/09 |
| C. | ROOFLIGHT OMITTED. | JG | 27/06/10 |

DRAWING NUMBER
SK1048/05

SCALE 1:50 at A1

| | | |
|---|---|---|
| DATE | JUNE'09 | REVISION |
| | | |
| CHECKED | | |