This drawing is copyright and should not be reproduced without permission.
The contractor is responsible for checking dimensions and levels and drainage inverts prior to commencing works - any discrepancy to be verified before proceeding.-figured dimensions only to be worked to: All work to be carried out in accordance with the current Building Regulations, British Standards/Codes of practice and statutory authority bye -laws and recommendations.

| Revision | Comments | Date |
|---|---|---|
| A | existing room layout added | June 2019 |




Proposed front elevation




Proposed side elevation

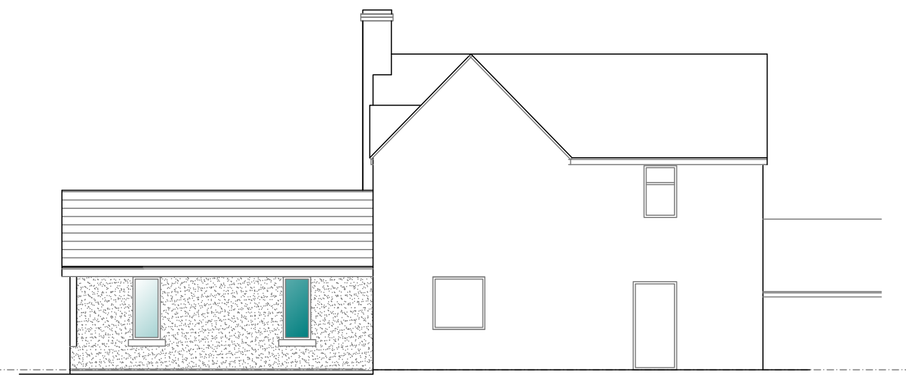

Proposed rear elevation

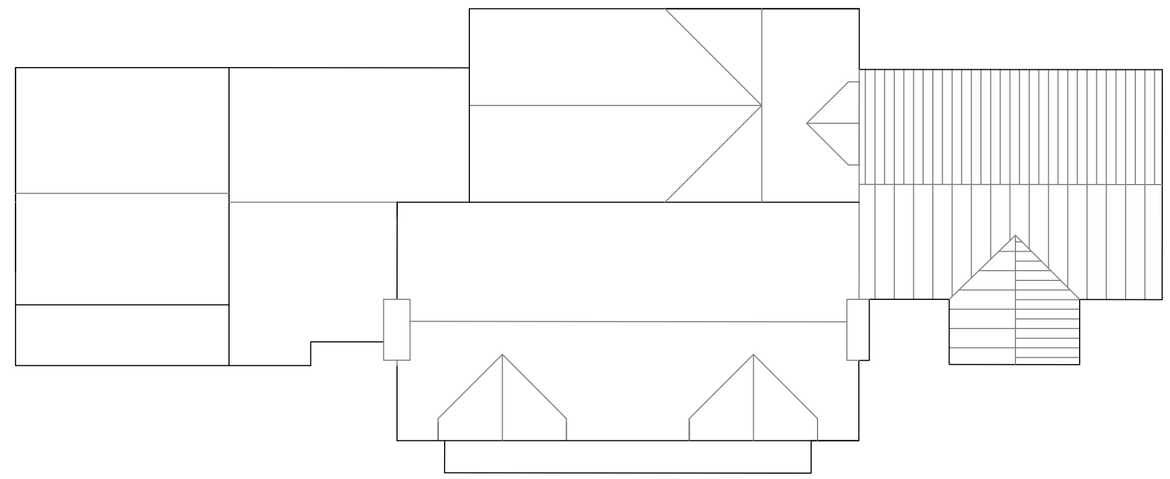

Proposed roof plan

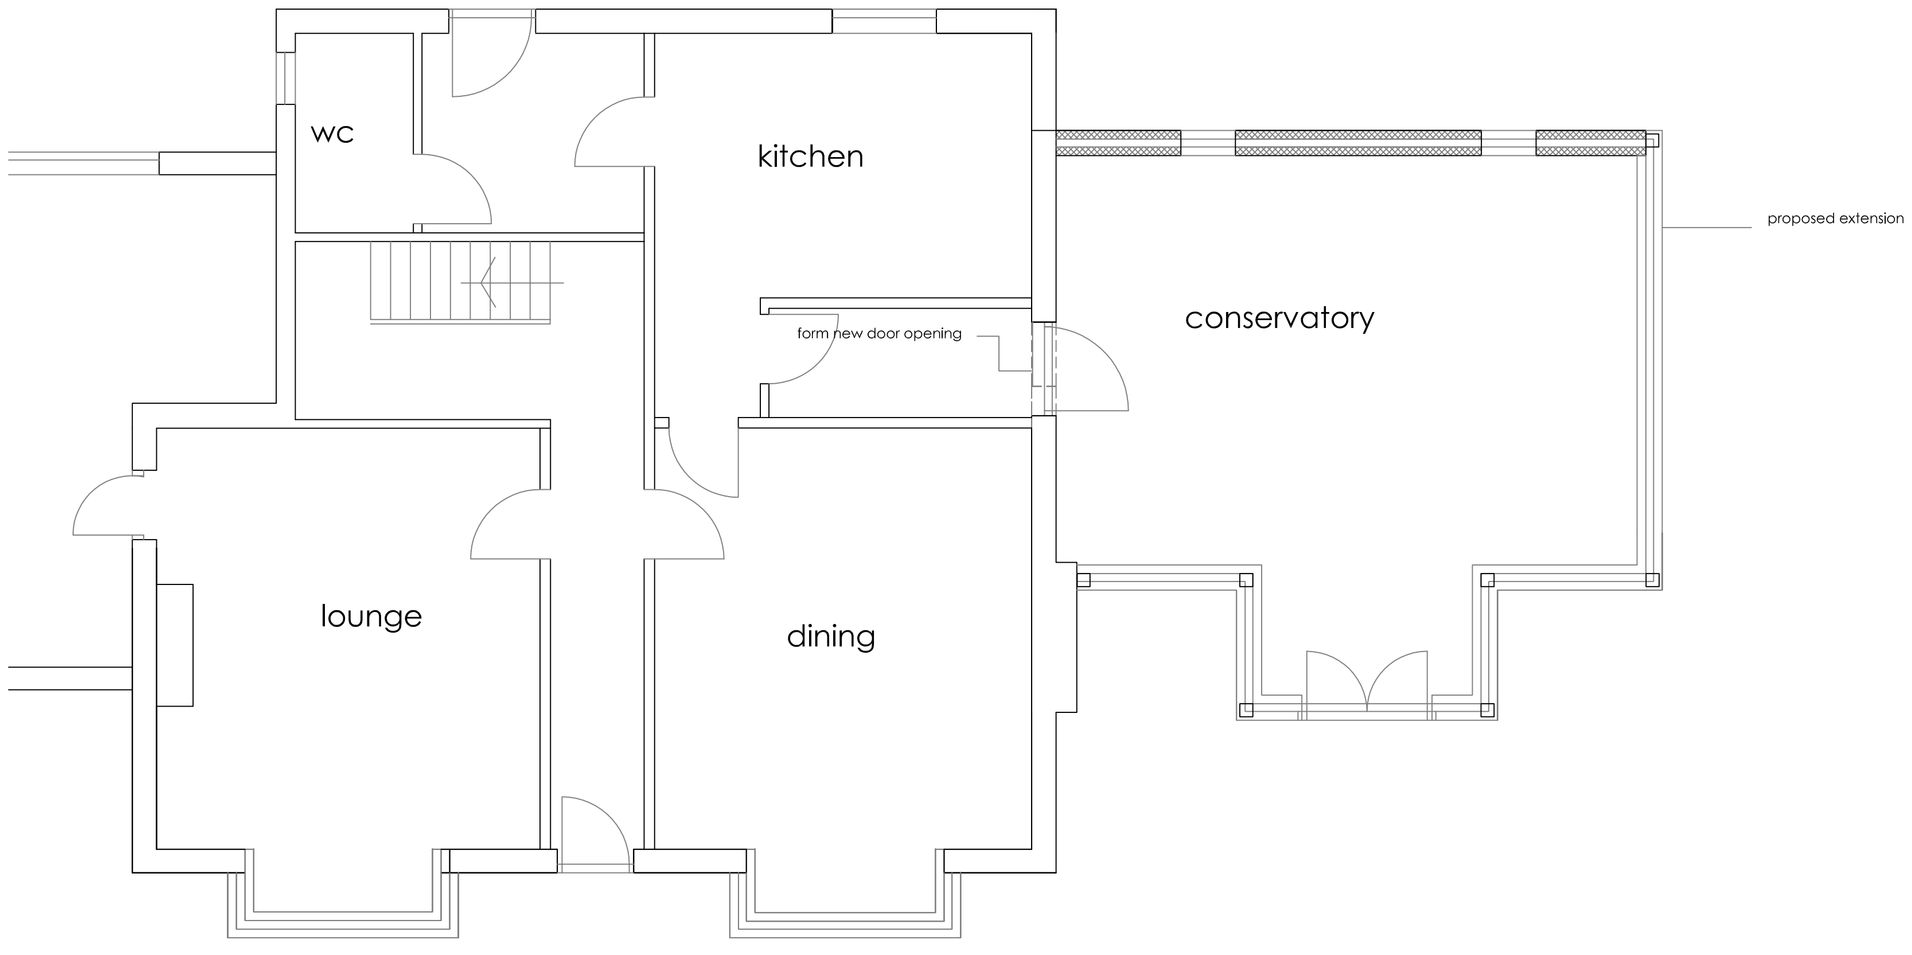


Proposed ground floor plan

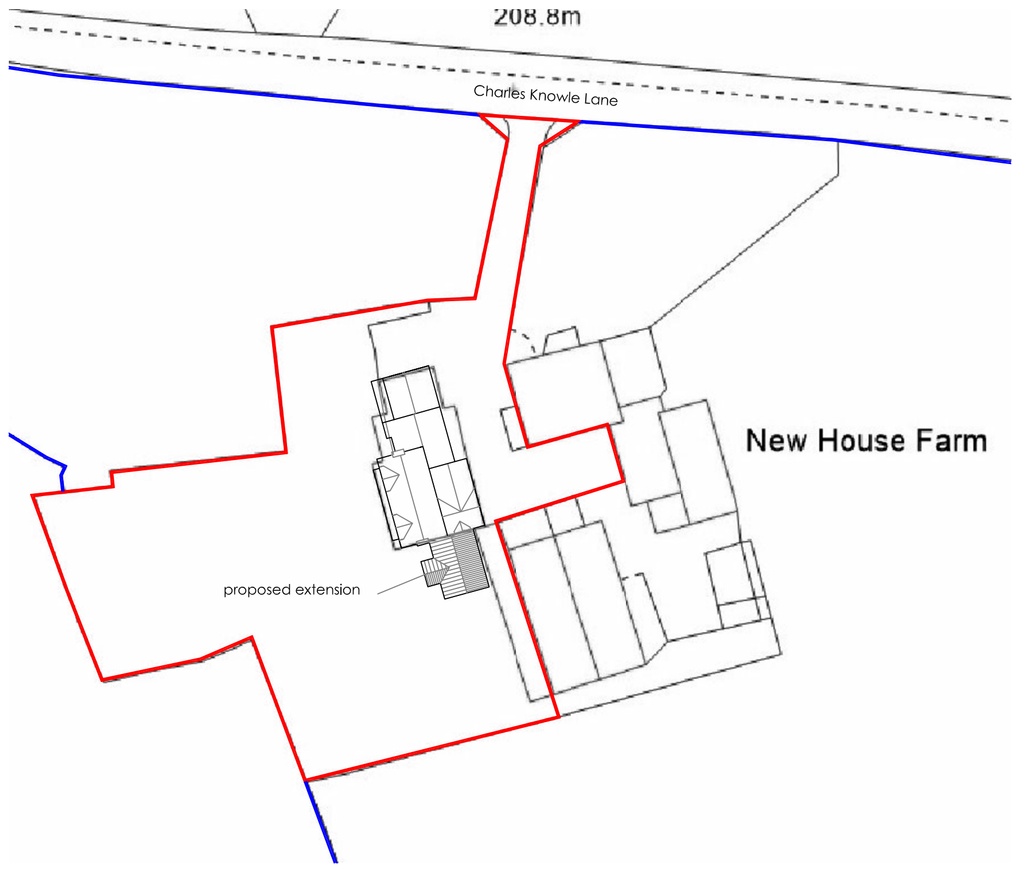


site plan 1:500

20m 0 10m 20m

**Robert Berry** MCIAT
Architectural services
10 Truro Close, Congleton, Cheshire. CW12 3BD
t : 01260 279098 m : 07790 179093 e: robert.berry10@yahoo.co.uk

Client
Mr V Hughes.

Project
Proposed extension at
New House Farm, Charles Knowle Lane,
Rushton SK11 0RB

Title
Scheme layout plan

Scale @A1 1:50 1:100
Date March 2019
Drg no 1843/02 Rev A