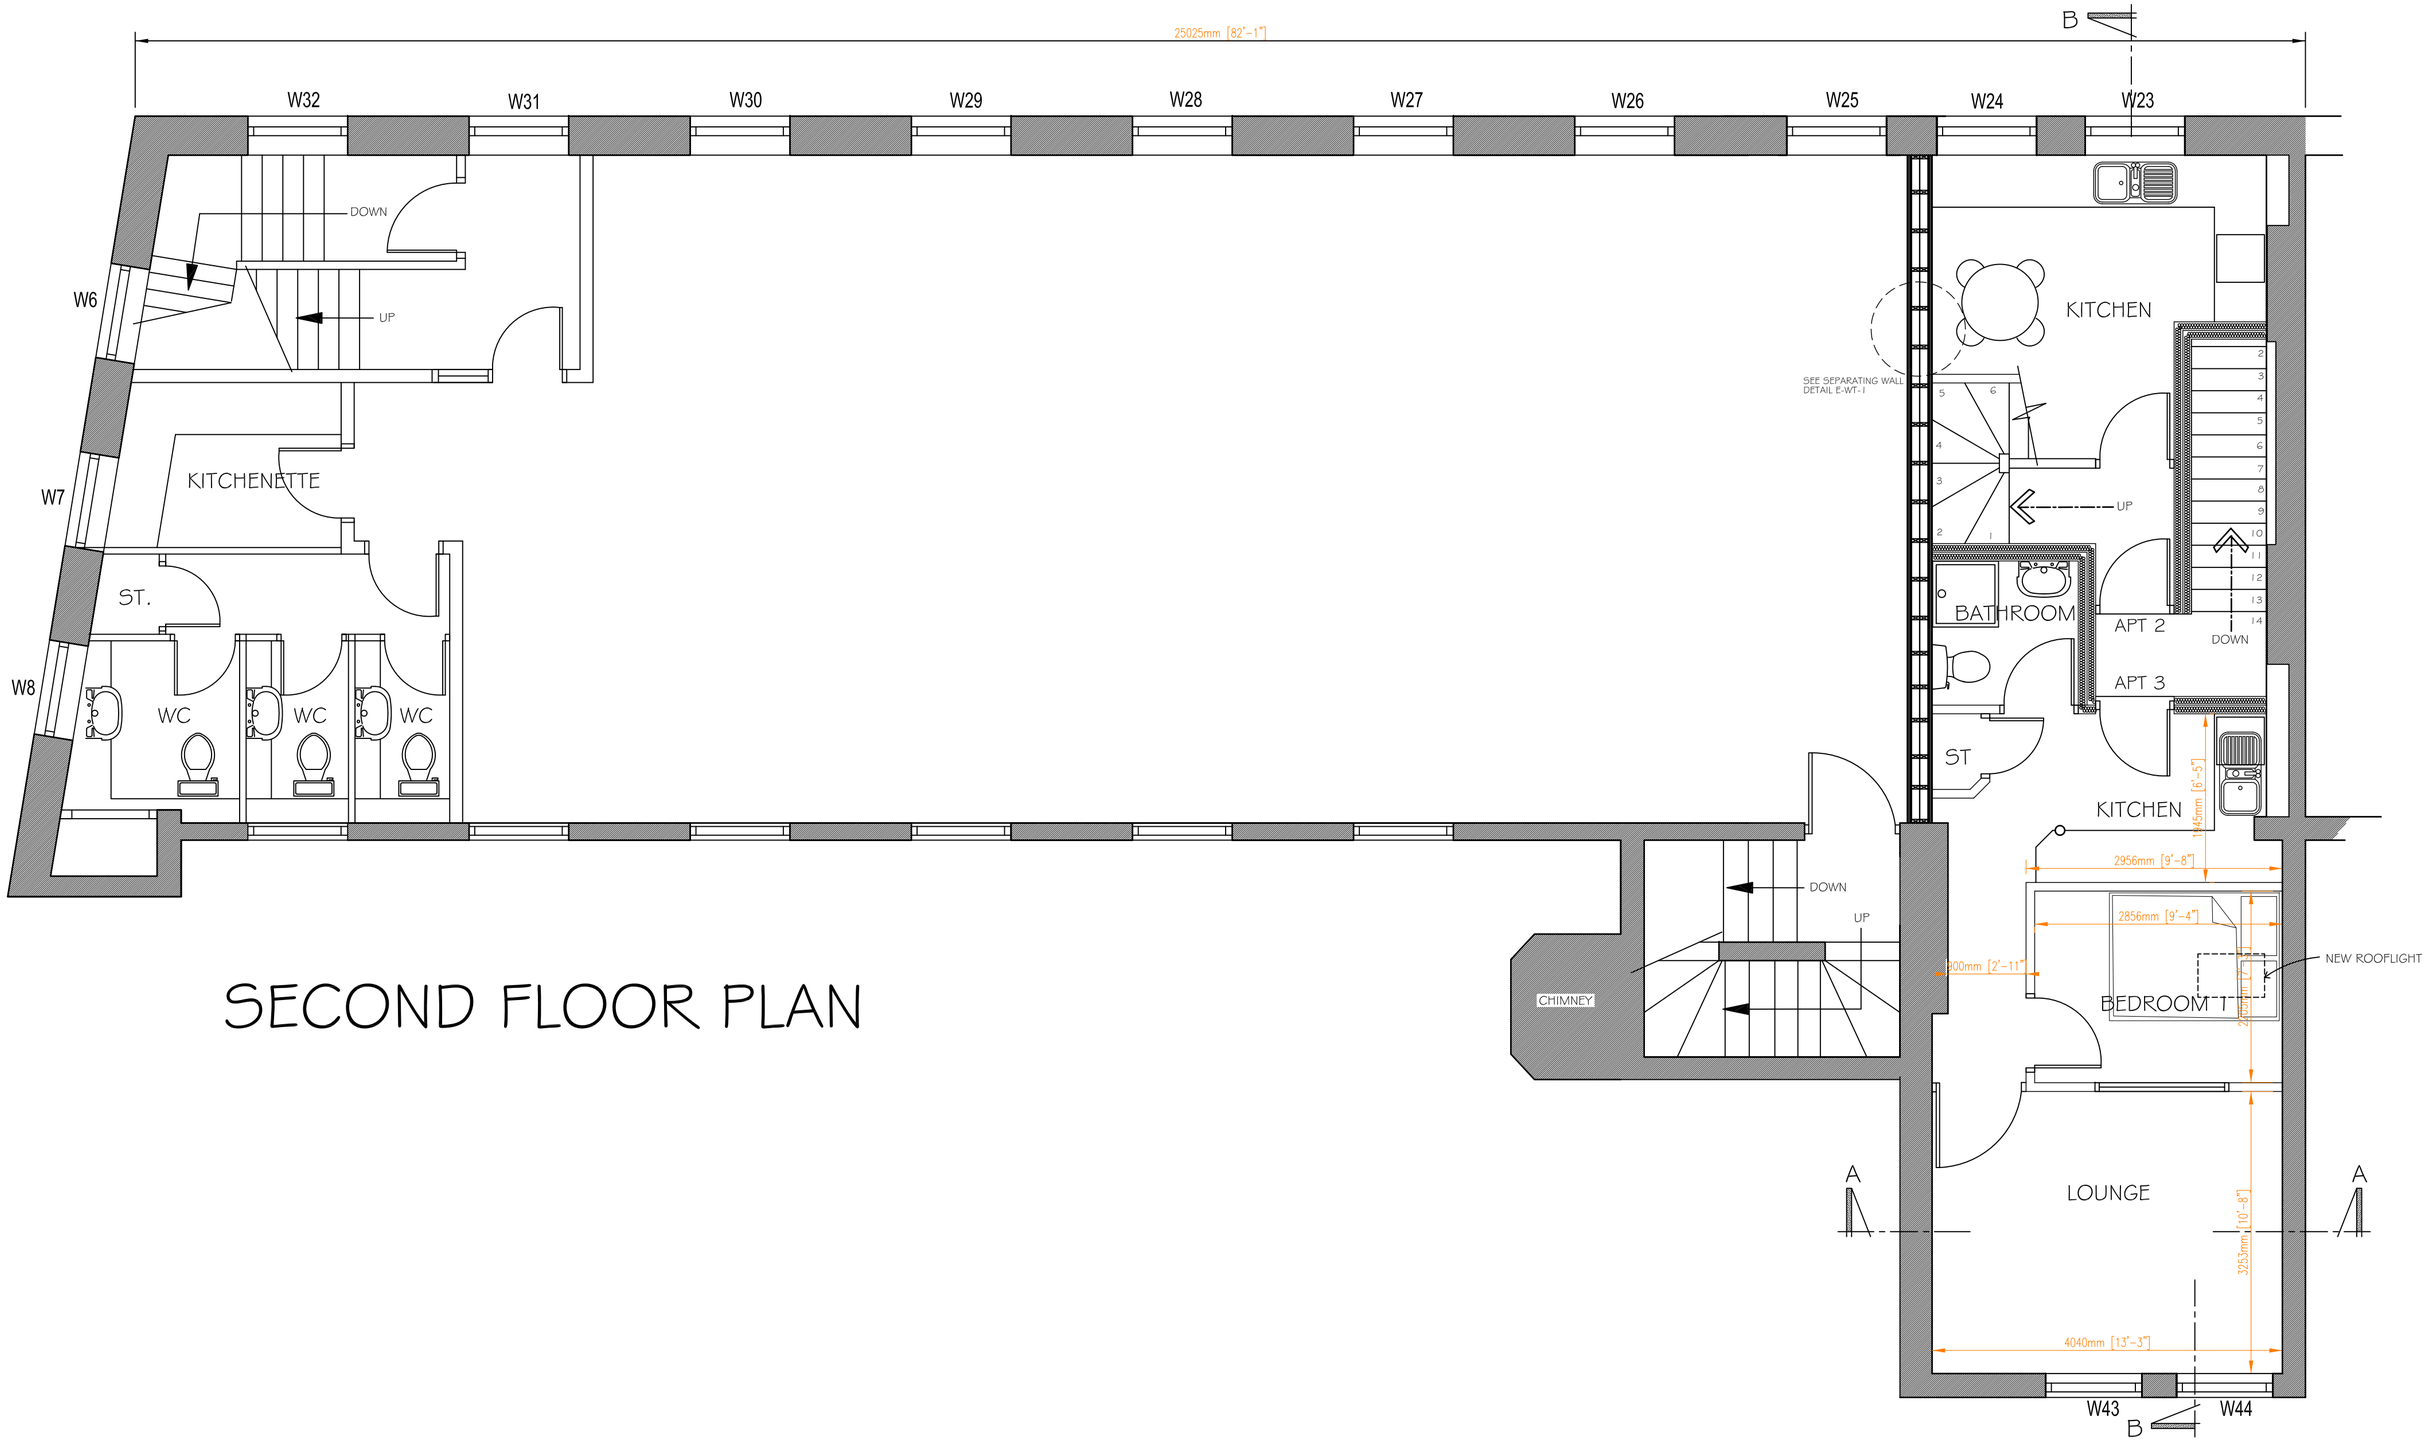

SECOND FLOOR PLAN

REV	DATE	DESCRIPTION

APPLICANT	TITLE:	ADDRESS:	SCALE:	PLAN DETAILS:	SHEET REF:
MR. G McKAY	SKETCH LAYOUT 2 SECOND FLOOR	PROPOSED CONVERSION & ALTERATIONS TO FORM 3No. SELF CONTAINED FLATS OVER 3 FLOORS AT MASON'S MILL, SHOOBRIDGE STREET, LEEK.	1:50		SHEET 3 OF 4
			DATE:	PLAN REF:	
			April '10	SK1048/03 rev:	