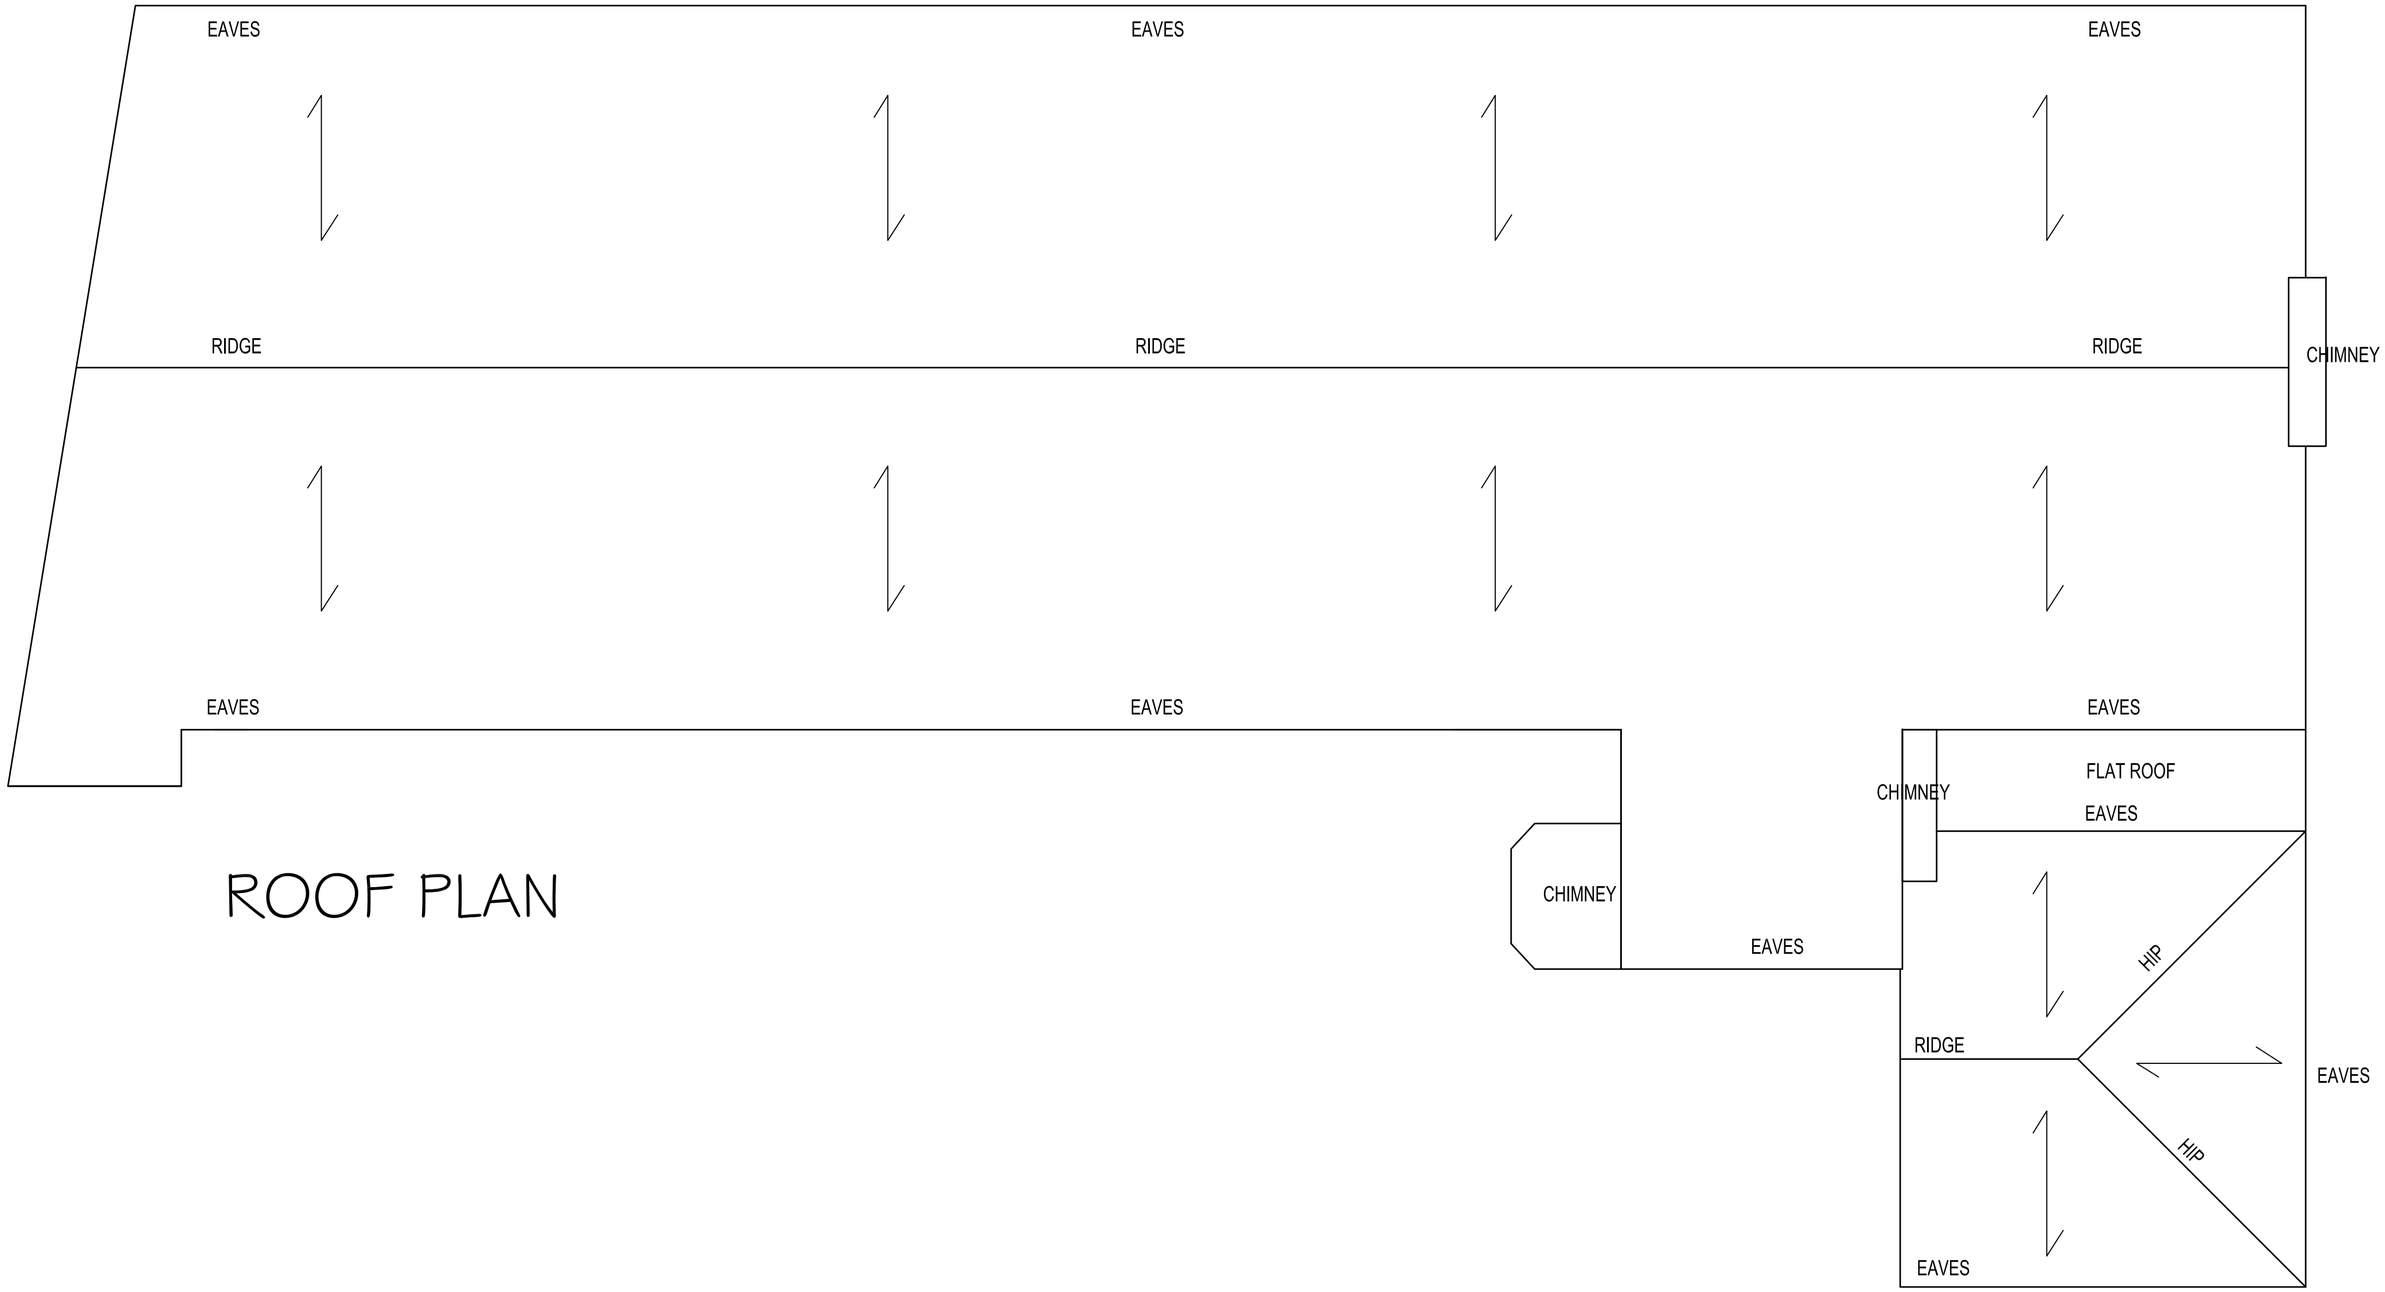

ROOF PLAN

REV	DATE	DESCRIPTION

APPLICANT	TITLE:	ADDRESS:	SCALE:	PLAN DETAILS:	SHEET REF:
MR. G McKAY	ROOF PLAN	PROPOSED CONVERSION & ALTERATIONS TO FORM 3No. SELF CONTAINED FLATS OVER 3 FLOORS AT MASON'S MILL, SHOOBRIDGE STREET, LEEK.	1:50		SHEET 1 OF 1
			DATE:	PLAN REF:	
			June'10	SK1048/09	