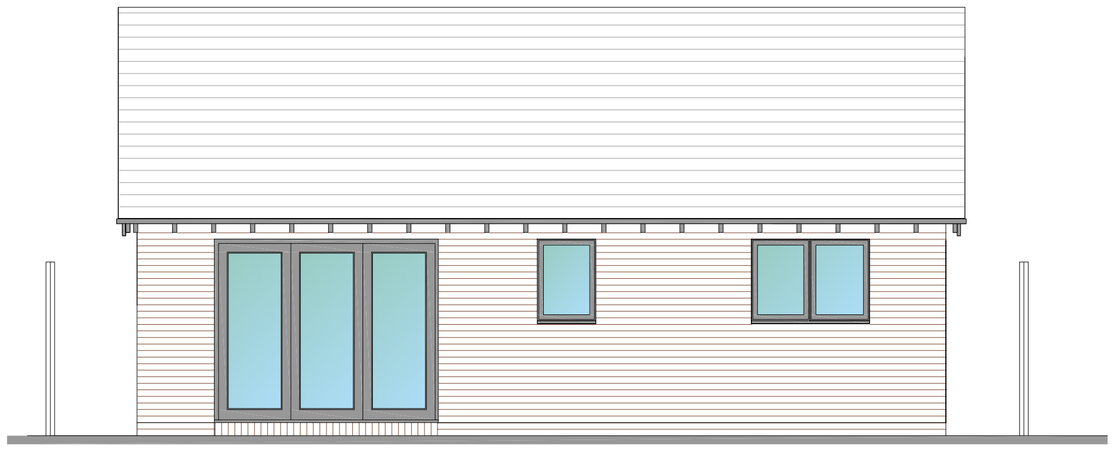

North East Elevation 1:50 @ A1



North West Elevation 1:50 @ A1

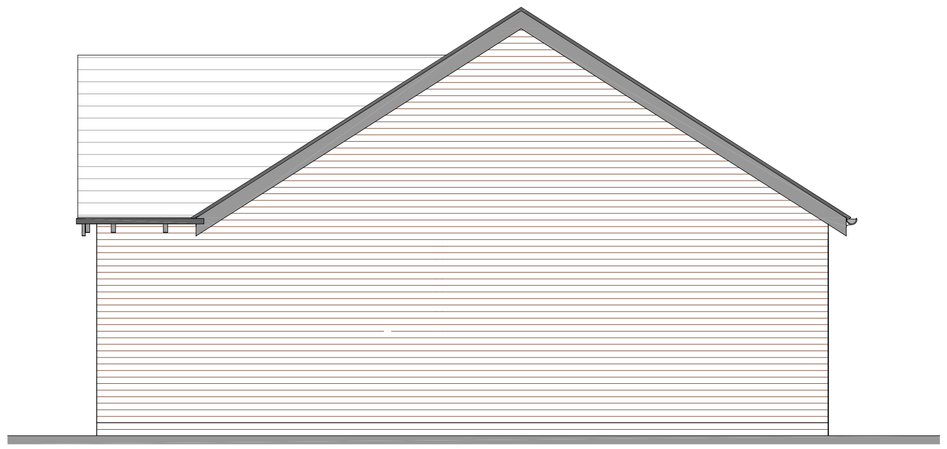

South East Elevation 1:50 @ A1

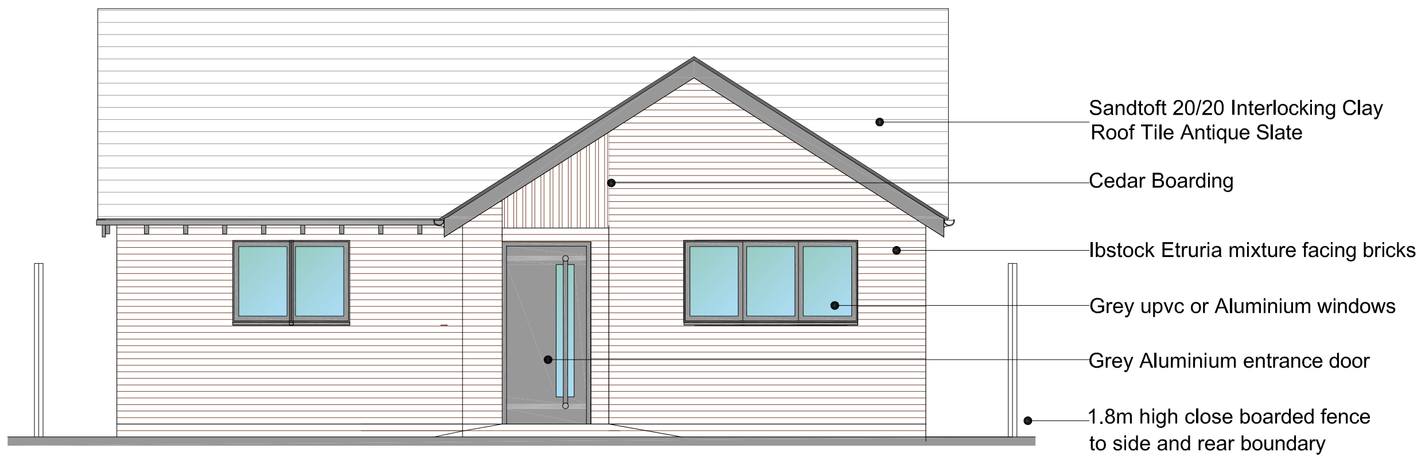

South West Elevation 1:50 @ A1



Ground Floor Plan 1:50 @ A1



Block Plan 1:500 @ A1

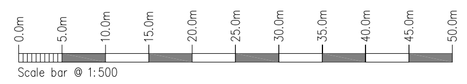



Rev.	Drawn	Comments.	Date

MAC
ARCHITECTURAL DESIGN LTD
Moorland House, 123 Moorland Road, Burslem, ST6 1JD.
T:01782 503302 E:admin@mac-arch.co.uk

Client:
Mr. P. Ashton.

Project:
Proposed Dwelling on Land to Rear of 7 Conway Grove, Cheadle, Stoke-on-Trent, Staffordshire.

Title:
Proposed Plans & Elevations

Status:
Planning

Paper Size A1: Date: April 2019 Drawing Ref:1608-AL01B