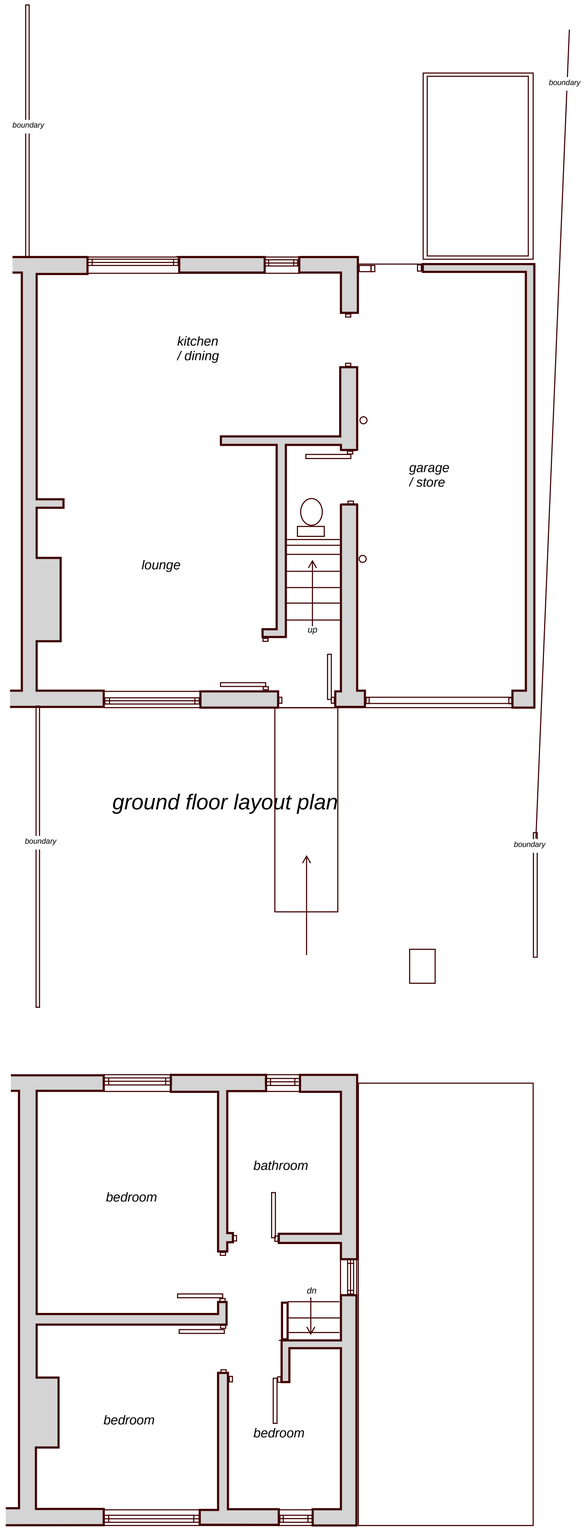

ground floor layout plan



front elevation

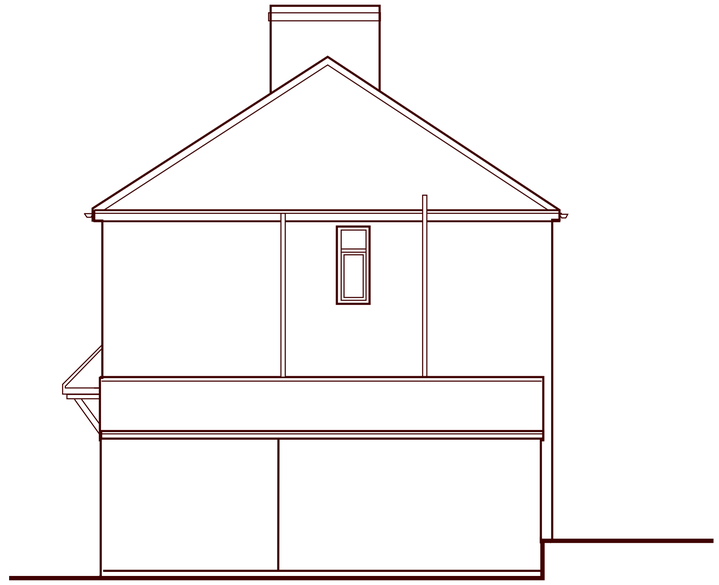

side elevation

first floor layout plan



rear elevation

Proposed Side and Rear Extensions
at 12,Woodlands Ave.,Cheddleton ST13 7BZ

Scale 1-50 + 1:100 (A1) - existing layout
Dwg ref WA2b June 2019

Geoff Rouane C.Build.E, MCABE, MRICS.
Chartered Building Surveyor
Tel 07946517767
Email: geoffrouane@btinternet.com

cabe chartered association of building engineers

RICS