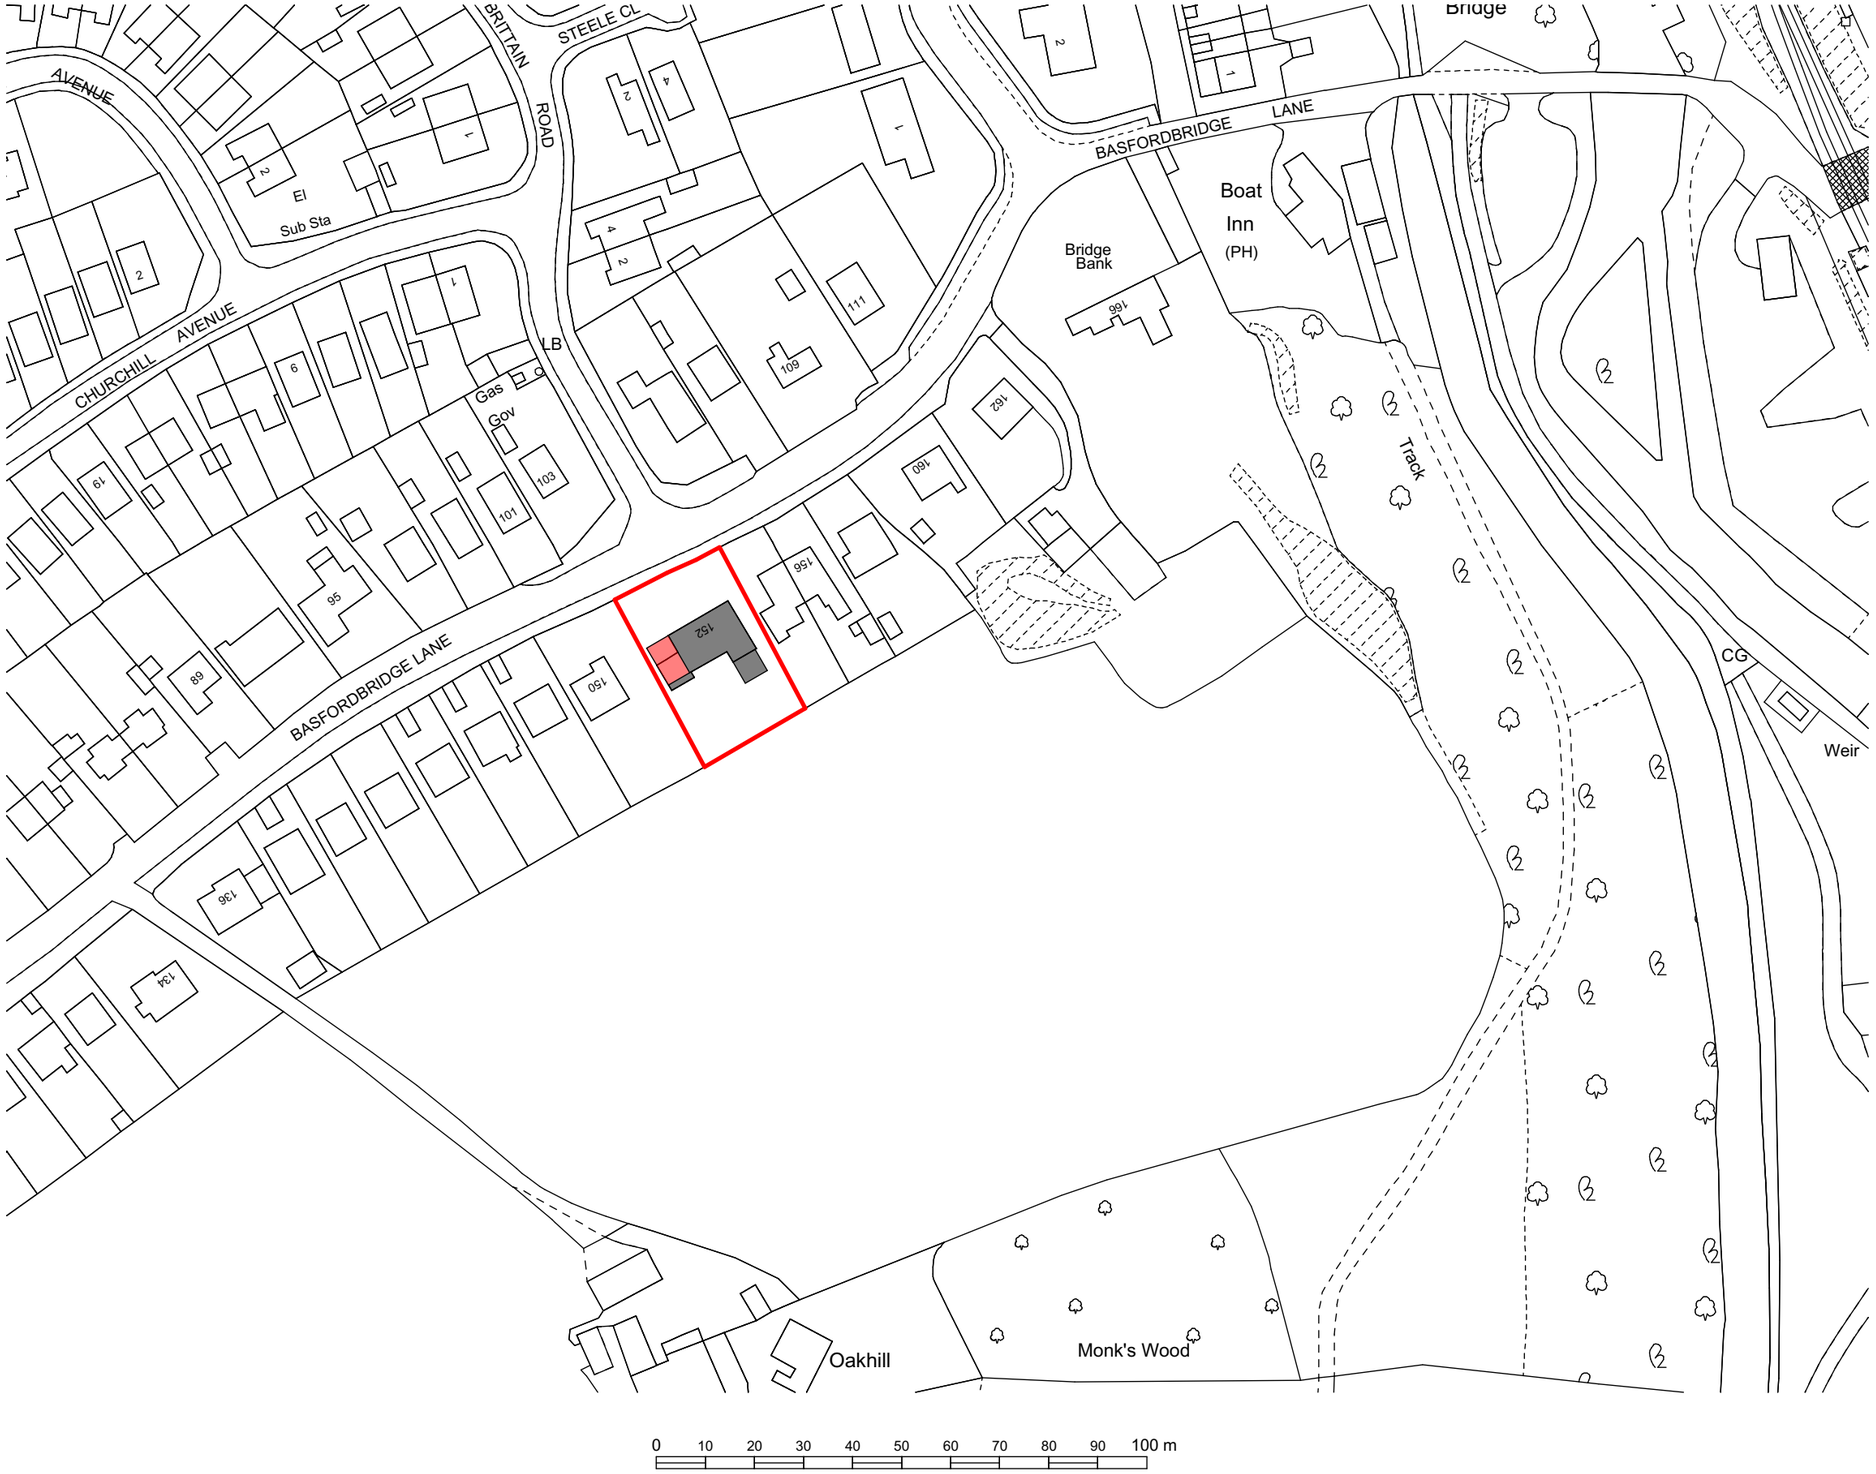

N

Client.
152 Basford Bridge Lane
Cheddleton

Project.
Proposed extension to existing dwelling

Scale	Sheet Size	Issue Date
1:1250	A3	22/05/2019

Title.
Location Plan

Drawing Number	/ (Revision)	Revison ID
BBL-01-08		