Notes:
This drawing is copyright.
Do not scale. Figured dimensions only to be used.



FRONT ELEVATION TO STATION ROAD



REAR ELEVATION TO GARDEN



SIDE ELEVATION TO DRIVE

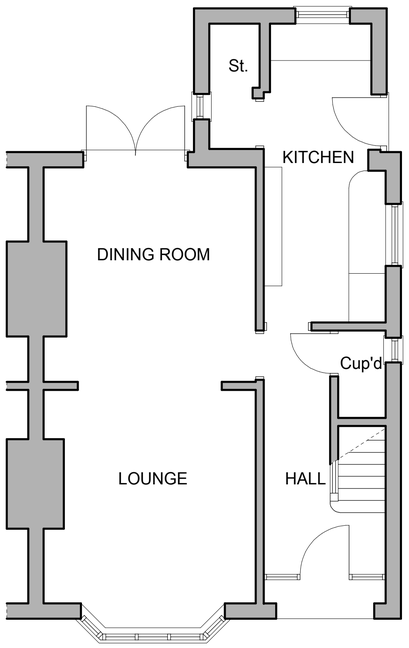

GROUND FLOOR PLAN

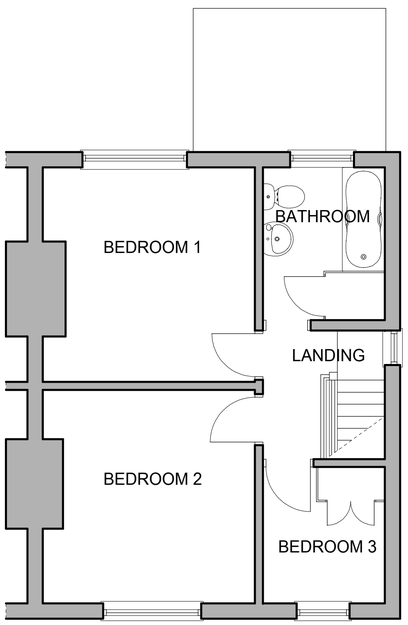

FIRST FLOOR PLAN



Scale 1:50@A1

Revisions

Client
MR ADAM FRANCIS
99 STATION ROAD, BIDDULPH,
STOKE ON TRENT, ST8 6BT.

Contract
PROPOSED TWO STOREY
SIDE EXTENSION.

Drawing Title
SURVEY OF EXISTING CONDITIONS.

Date 30th JULY 2018	Contract Number AF99
Scale 1:50	
Drg. no. AF99-001	Revision Suffix