


FRONT ELEVATION TO STATION ROAD


NEW UPVC OAK COLOURED WINDOWS AND DOORS TO MATCH EXISTING




REAR ELEVATION TO GARDEN

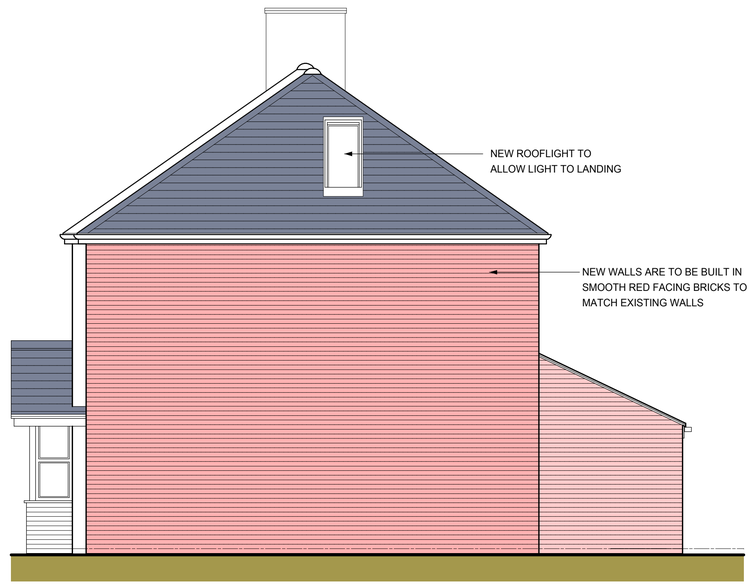

SIDE ELEVATION TO DRIVE

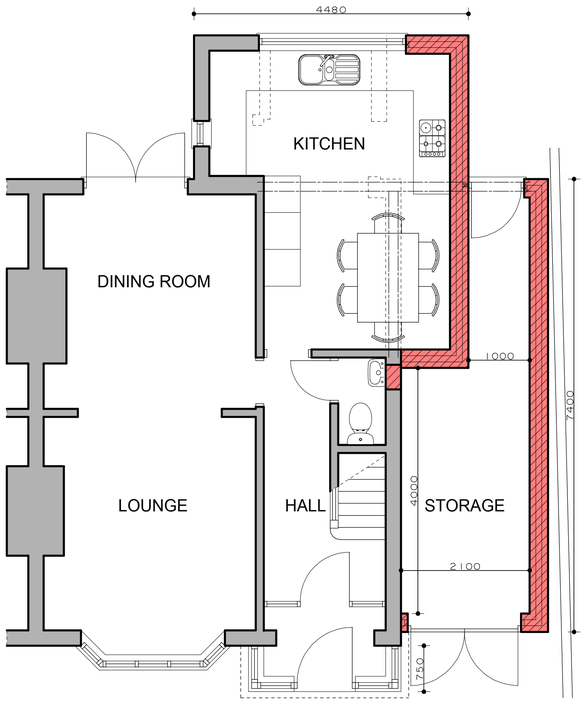

GROUND FLOOR PLAN

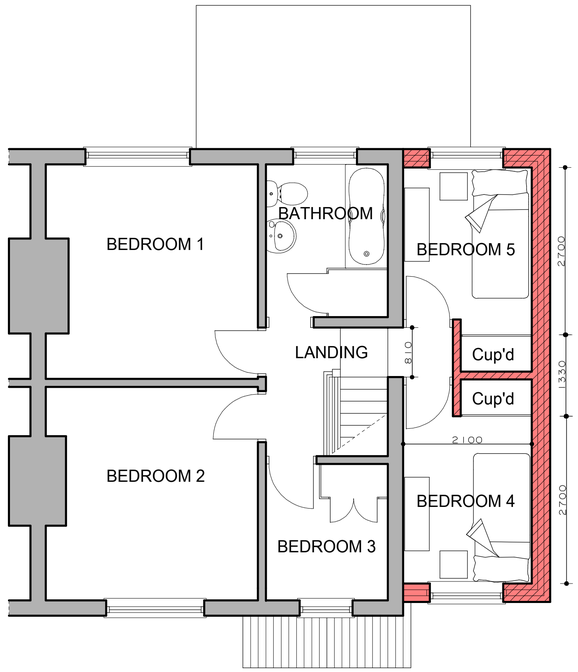

FIRST FLOOR PLAN

0 1 2 3 4 5m

SCALE 1:50 @ A1

Revisions

Client
MR ADAM FRANCIS
99 STATION ROAD, BIDDULPH,
STOKE ON TRENT, ST8 6BT.

Contract
PROPOSED TWO STOREY
SIDE EXTENSION.

Drawing Title
PROPOSED PLANS AND ELEVATIONS

Date 30th JULY 2018	Contract Number AF99
Scale 1:50	Revision Suffix
Drg. no. AF99-002	