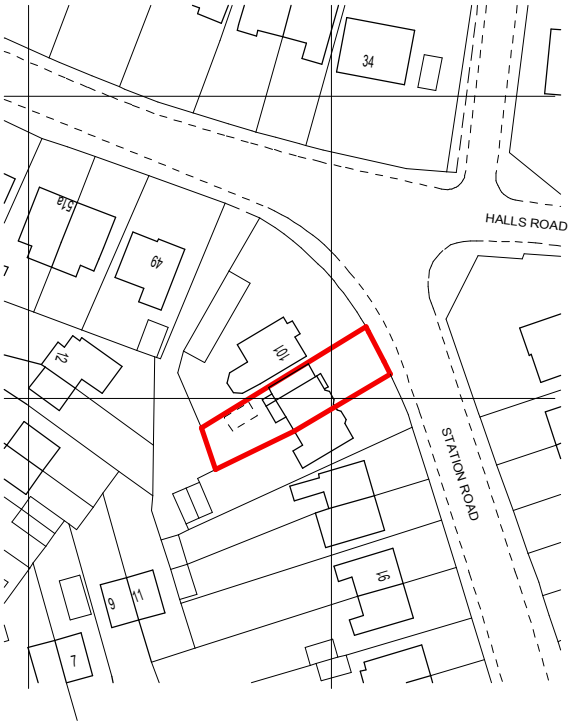


Ordnance Survey (c) Crown Copyright 2018. All rights reserved. Licence number 100022432

0 10 20 30 40 50m

SCALE 1:1250 @ A4

Client

MR. A. FRANCIS.

Contract

PROPOSED 2 STOREY SIDE EXTENSION, 99, STATION ROAD, BIDDULPH, STOKE ON TRENT, ST8 6BT.

Drawing Title

LOCATION PLAN

Date	Scale	Drg. no.
SEPTEMBER 2018	1:1250	AF99-003