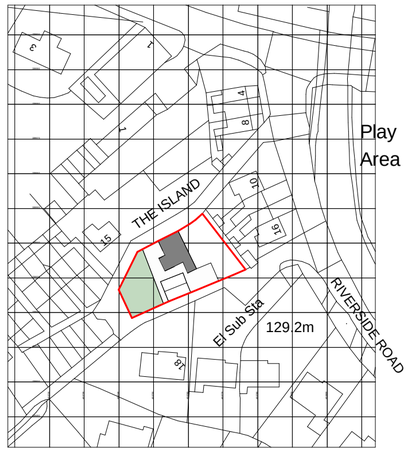

Ordnance Survey, (c) Crown Copyright 2019. All rights reserved. Licence number 100022432



Ordnance Survey, (c) Crown Copyright 2019. All rights reserved. Licence number 100022432

Location Plan

SCALE 1 : 1250

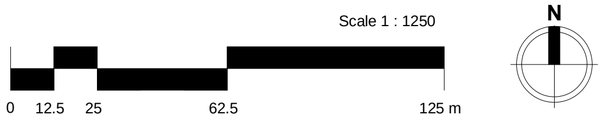

Block Plan

SCALE 1 : 500



all heights, sizes and dimensions should be checked on site by the contractor before any work is put in hand.

figured dimensions should be taken in preference to scaling and any errors or omissions reported to the architect at once

This drawing has been prepared in accordance with the CDM (Construction Design and Management) and all foreseeable design risks to those involved or affected by construction have been avoided wherever possible

Rev	Date	By	Detail

Drawing status

S3

Client

Mrs F Millington

Project/Location

Change of Use Application

6 The Island,
Tean,
Staffordshire,
ST10 4JE

SMYTHEMAN ARCHITECTURAL

12 High Street
Tean, Stoke-on-Trent
ST10 4DZ
United Kingdom

T +44 (0)1538 722097
F +44 (0)1538 722185
mail@smytheman.co.uk
www.smytheman.co.uk

Drawing title

Location Plan Block Plan

Scale(s)	Date	Drawn	Checked	Job No.
As indicated @A2	04/06/19	JK	BJ	3134

Drawing number

FM19-SA-XX-XX-DR-A-0101

Revision

\\NAS-6E-EB-28\Documents\Drawings\Current Drawings\3134 MILLINGTON\01-Architectural\01 WIP\CAD\FM19-SA-XX-XX-M3-A-0001 Scheme 01.rvt