Copyright of this drawing is vested in the Architect and it must not be copied or reproduced without consent. Figured dimensions only are to be taken from this drawing. All contractors must visit the site and be responsible for taking and checking all dimensions relative to their work. Hewitt&Carr Architects Ltd are to be advised of any variation between drawings and site conditions.
CLIENTS ARE ADVISED TO CLARIFY DIMENSIONS WITH THE ARCHITECT PRIOR TO SETTING OUT AND NOT TO SCALE FROM THE DRAWING

Rev.	Drawn	Comments	Date
B	BVC	Floor plans flipped, additional windows and roof light locations amended.	10.06.19

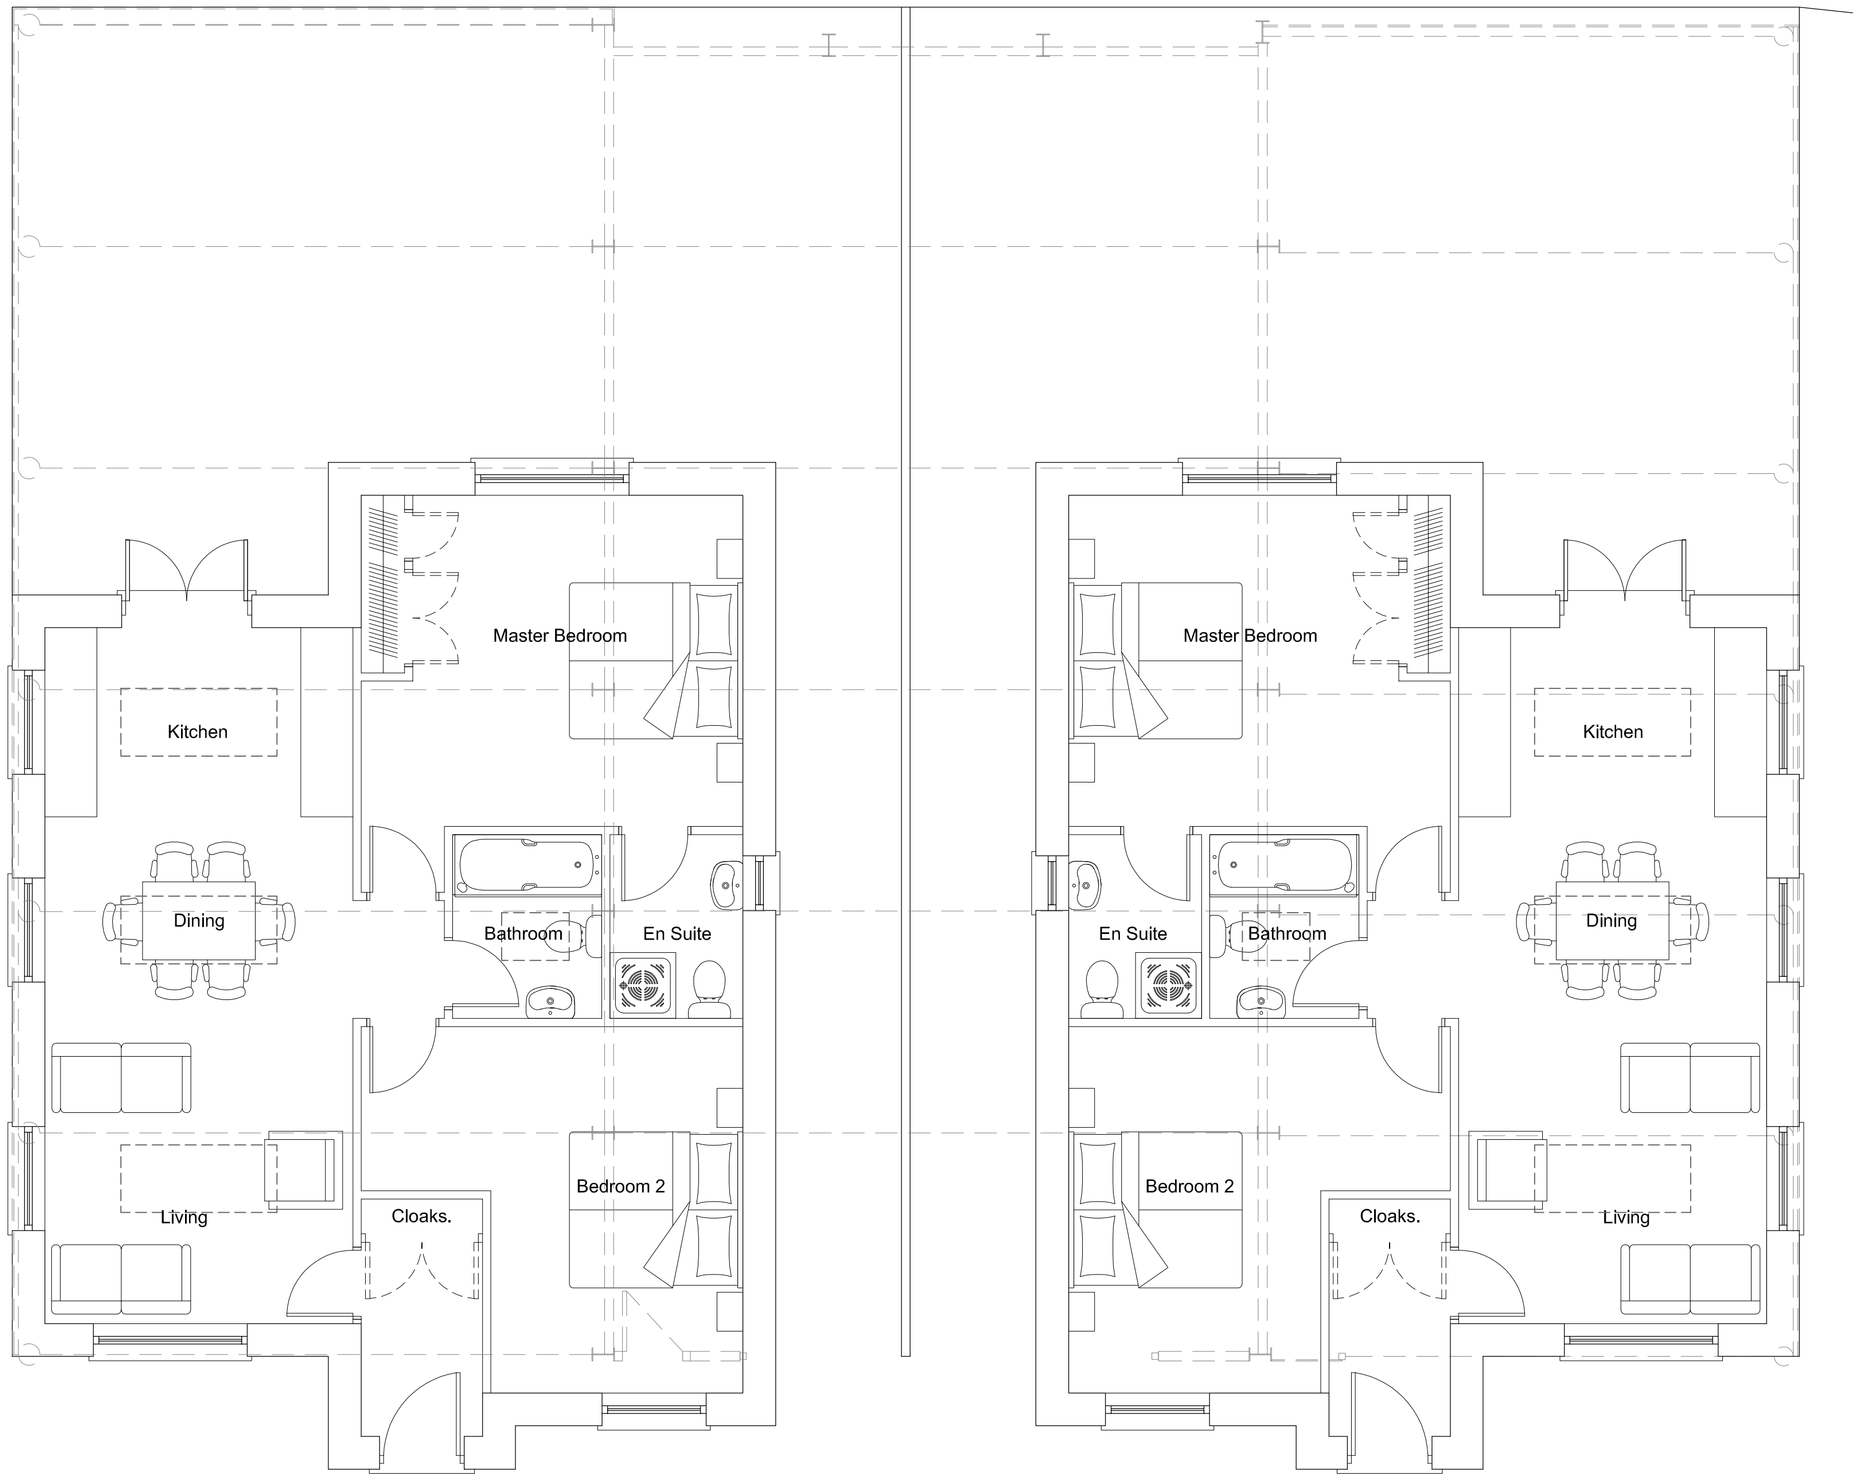

Ground Floor Plans 1:50

Ordnance Survey © Crown copyright 2016 All rights reserved. Licence number 100051789

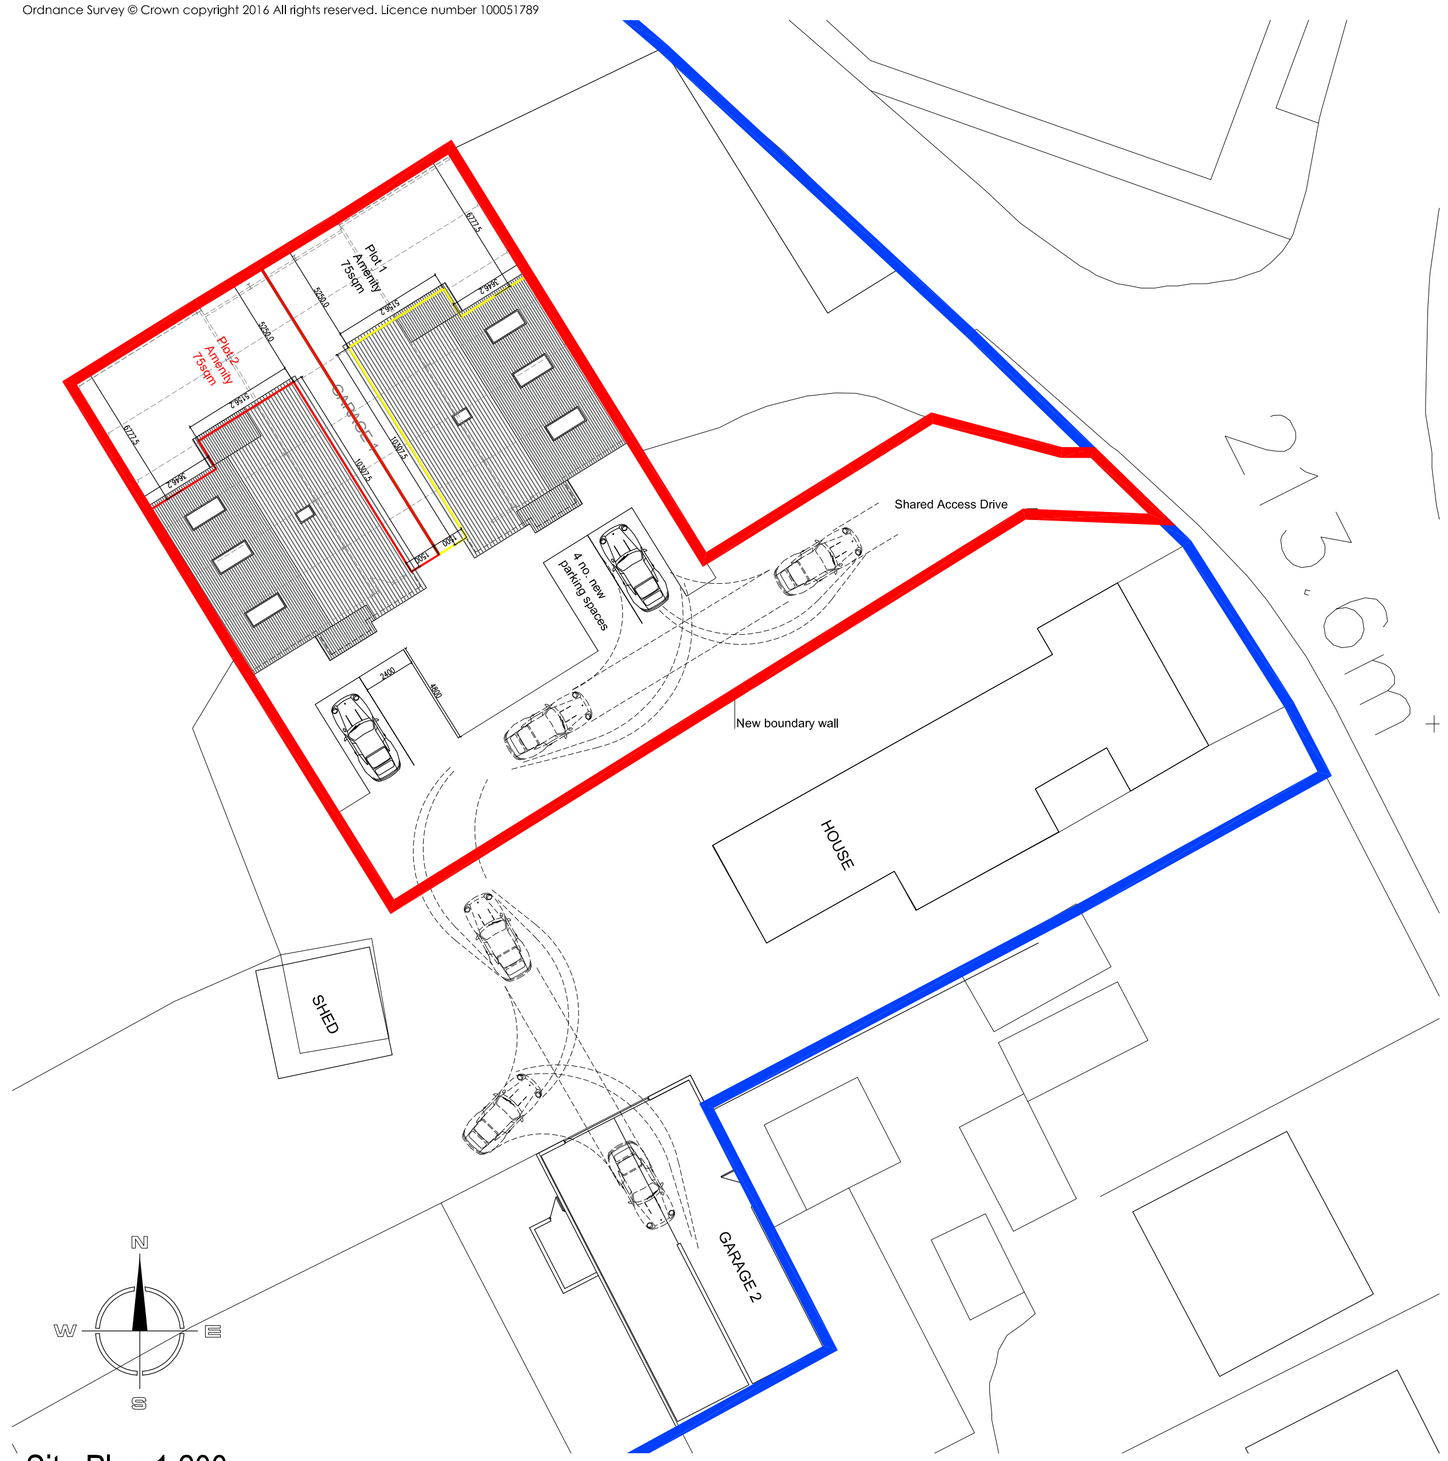

Site Plan 1:200

Hewitt&CarrArchitects
A: 2-4 Cross Street I Cheadle I Staffordshire I ST10 1NP
T: 01538 756888
E: enquiries@hcarchitects.co.uk
W: www.hcarchitects.co.uk

Client
Mr Slater

Project
Proposed Residential Developement
Newfold Farm, Sytch Road, Brown Edge

Title
Proposed 2no. 3 Bed Bungalows
Plans and Elevations

SCHEME

Status
Scheme

Date June 2019 Drawn

Scale @A1 As Stated Checked

Project No 00537 Drawing No. AL(0)03 Rev B