
RevNo	Revision note	Date	Signature	Checked

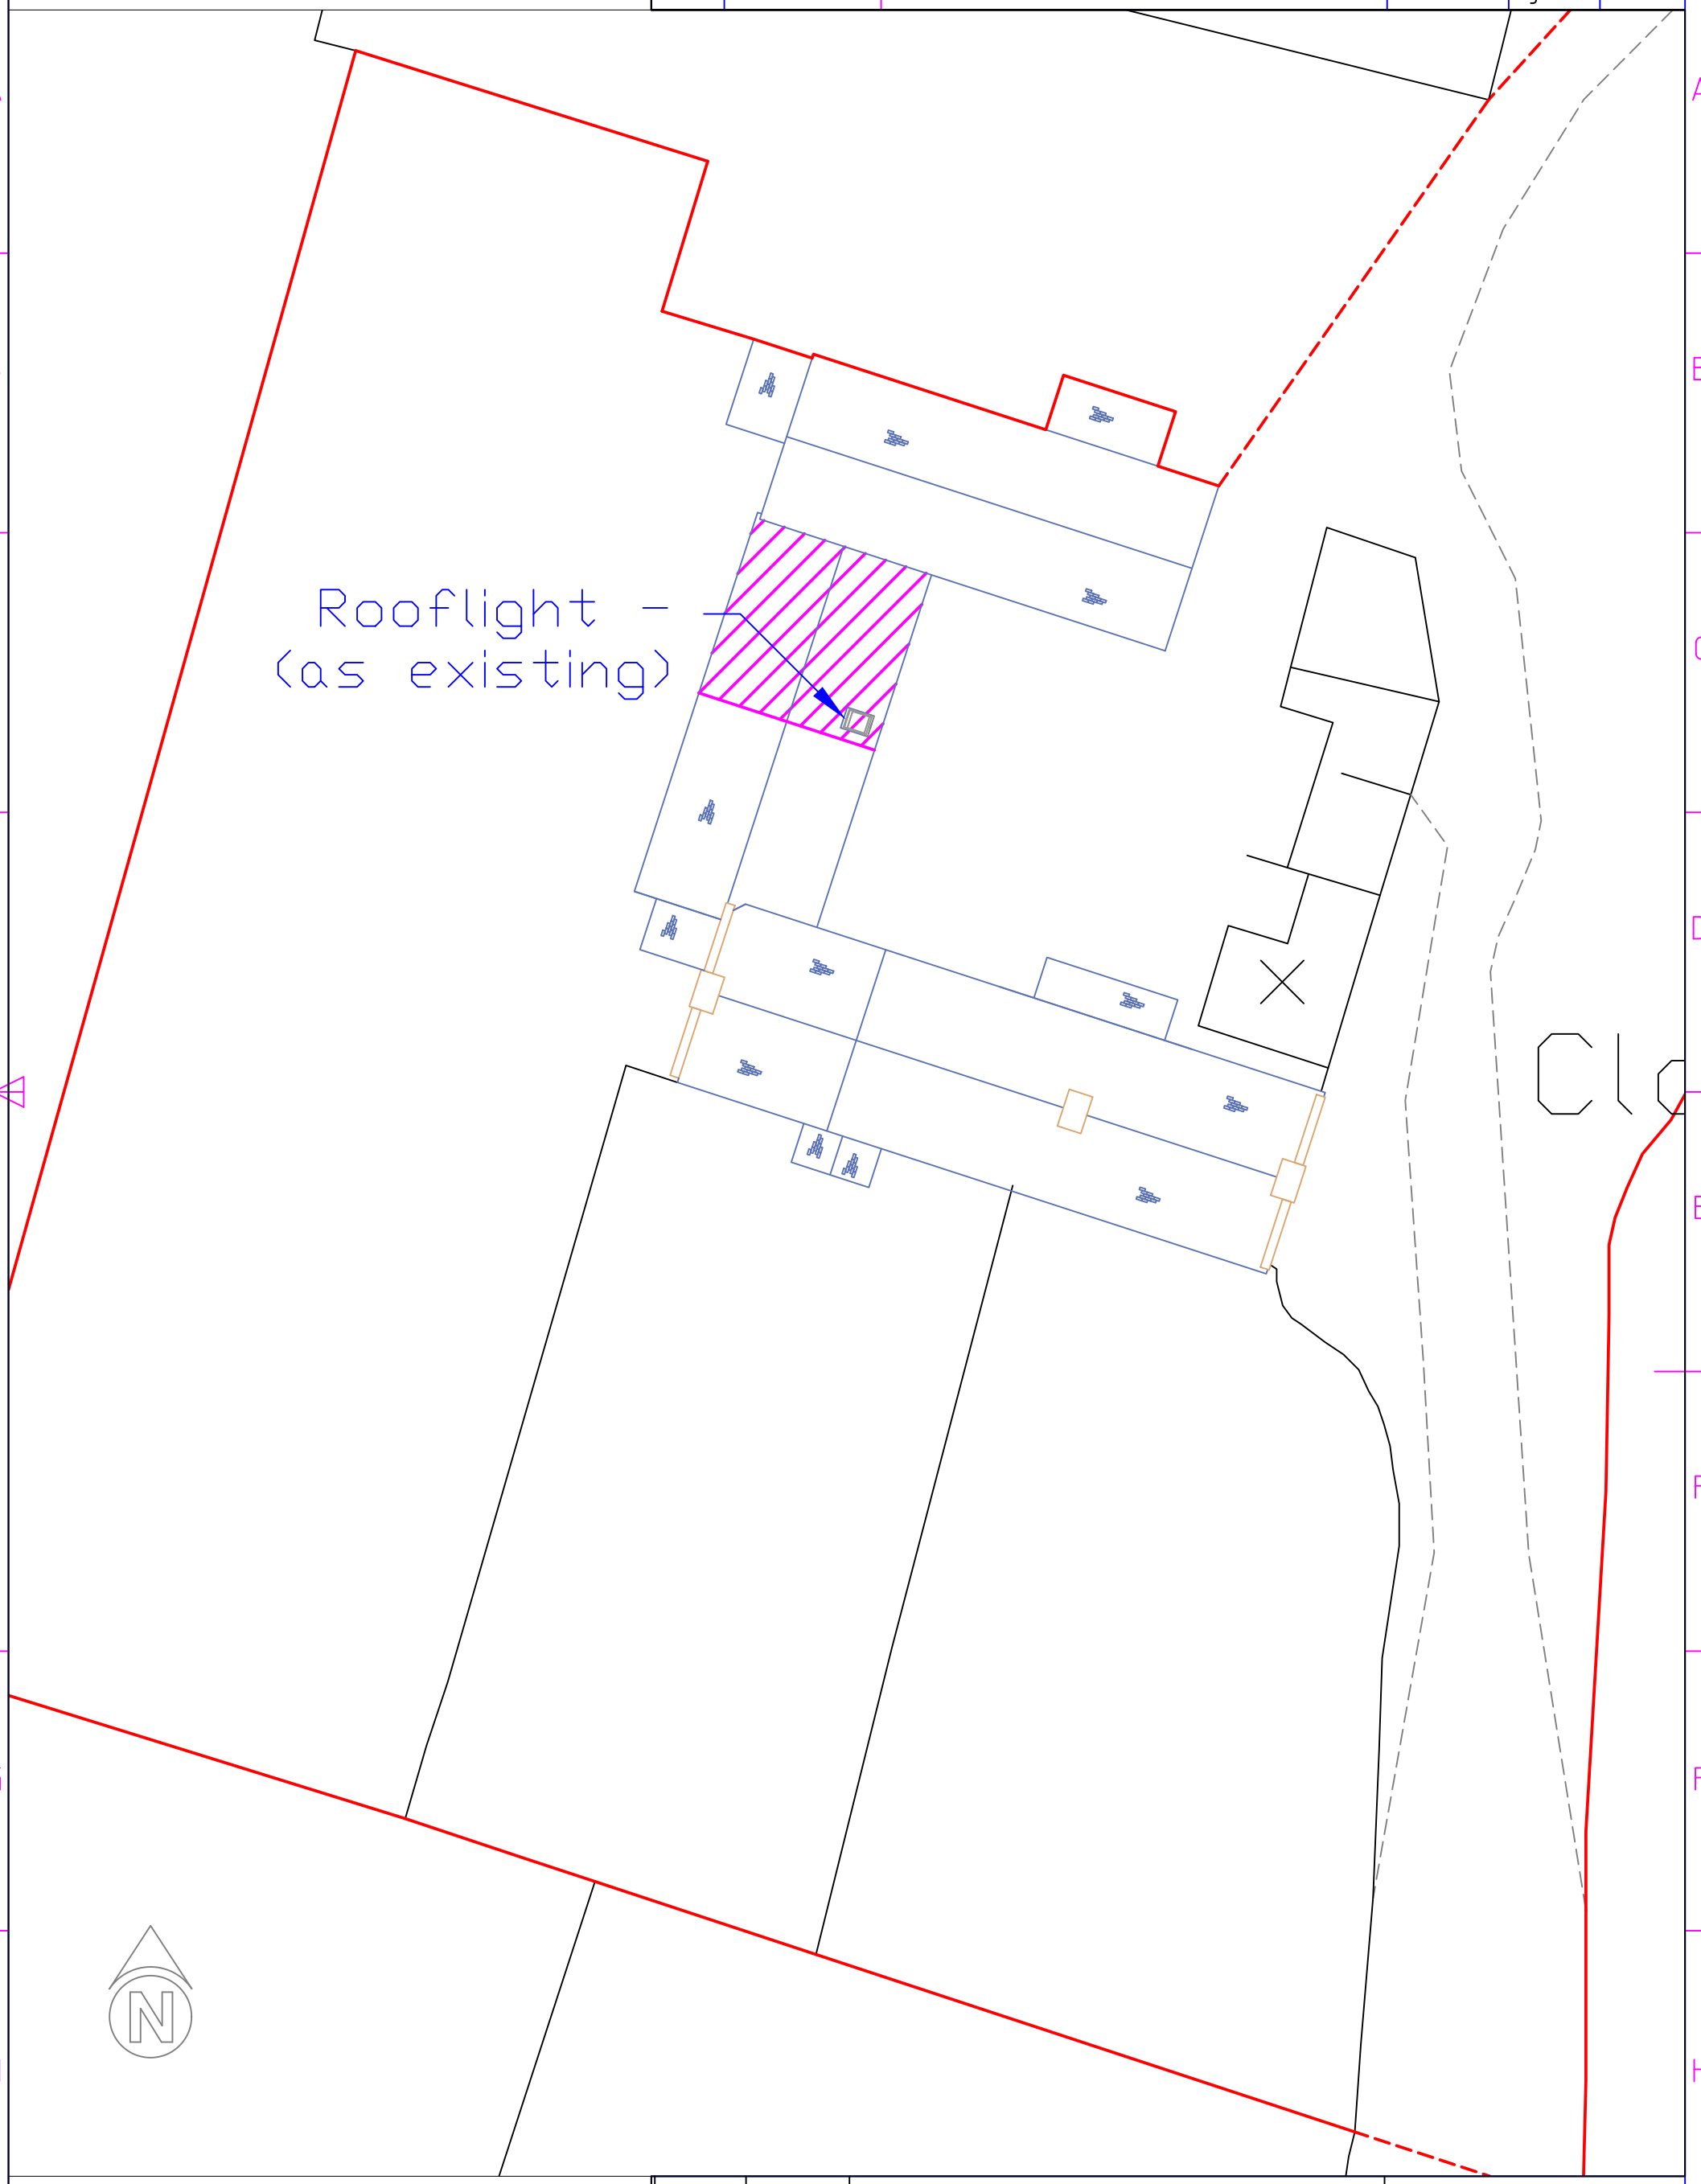

Site Boundary

Former Shippon (Change of Use)

Itemref	Quantity	Title/Name, designation, material, dimension etc	Article No./Reference

Designed by	Checked by	Approved by - date	File name	Date	Scale
A W Newby	R Leeson	L Leeson 17/05/2019	Ex Block.dwg	22/06/2019	1:200

PME Planning Services

Existing Block Plan

2

Edition Rev 0

Sheet 1/1