RevNo	Revision note	Date	Signature	Checked

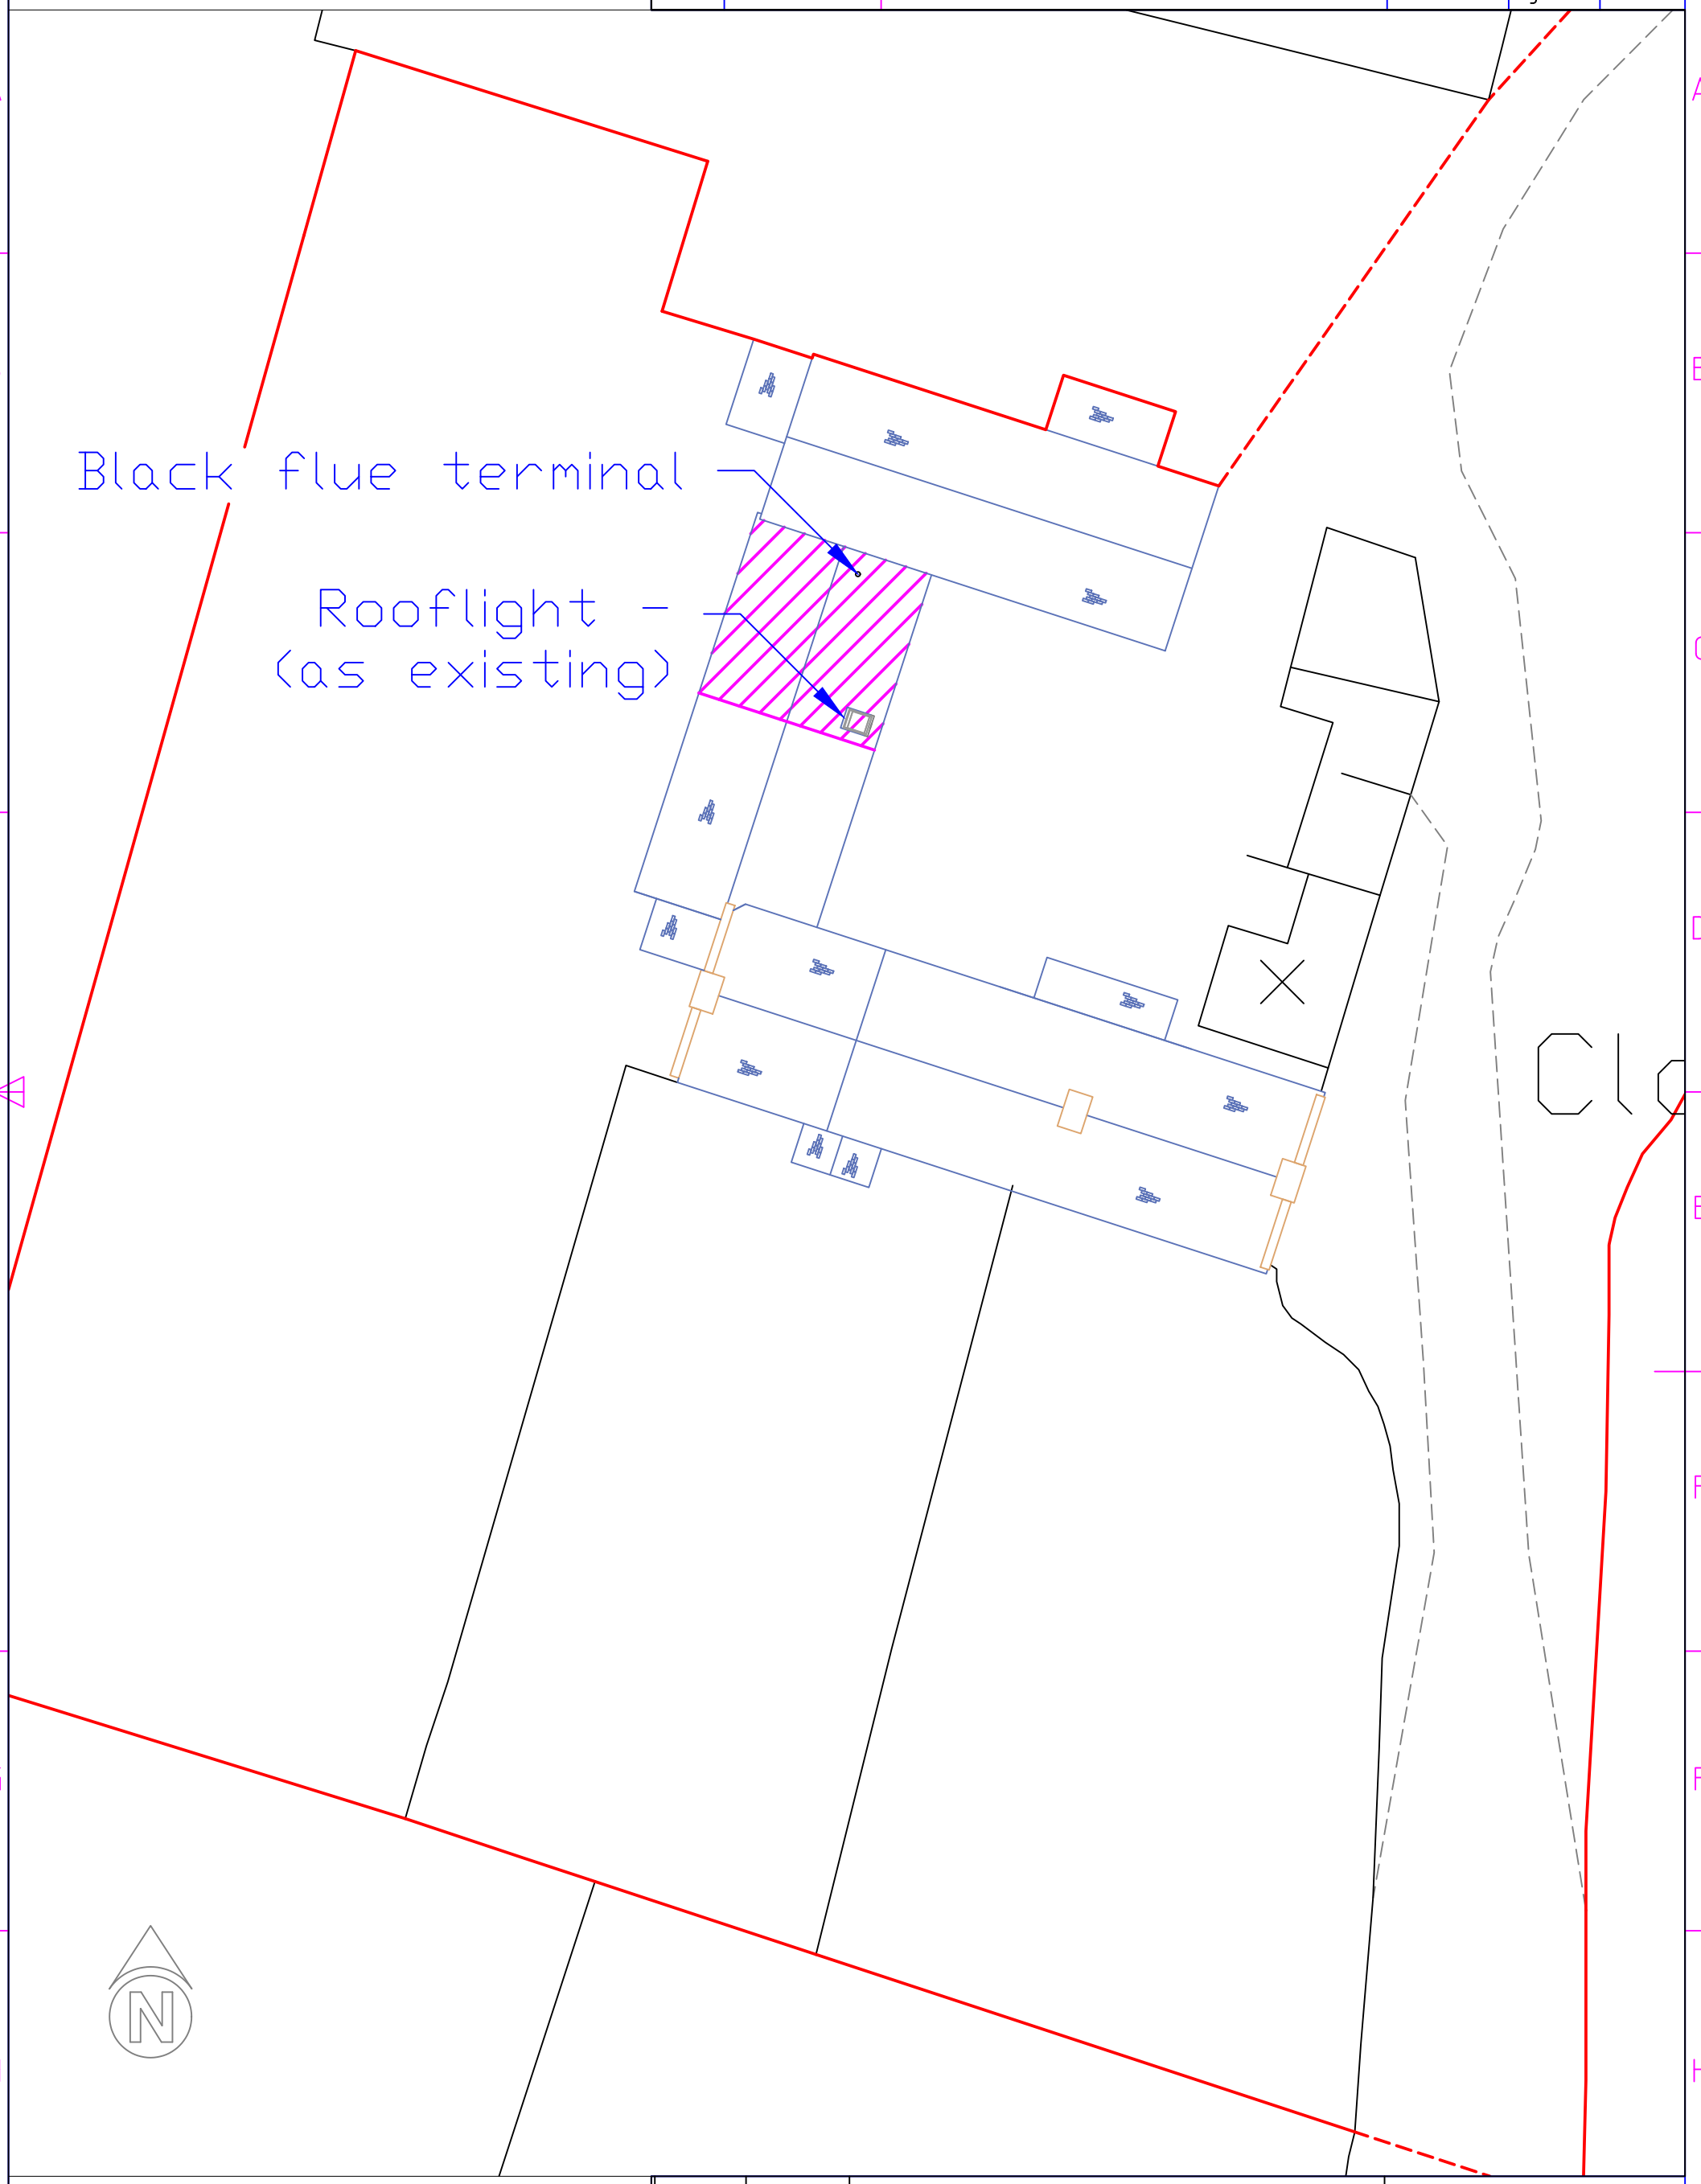

Site Boundary

Plant Room

Itemref	Quantity	Title/Name, designation, material, dimension etc	Article No./Reference

Designed by	Checked by	Approved by - date	File name	Date	Scale
A W Newby	R Leeson	L Leeson 17/05/2019	Pr Block.dwg	20/06/2019	1:200

PME Planning Services

Proposed Block Plan

3

Edition Rev 0

Sheet 1/1