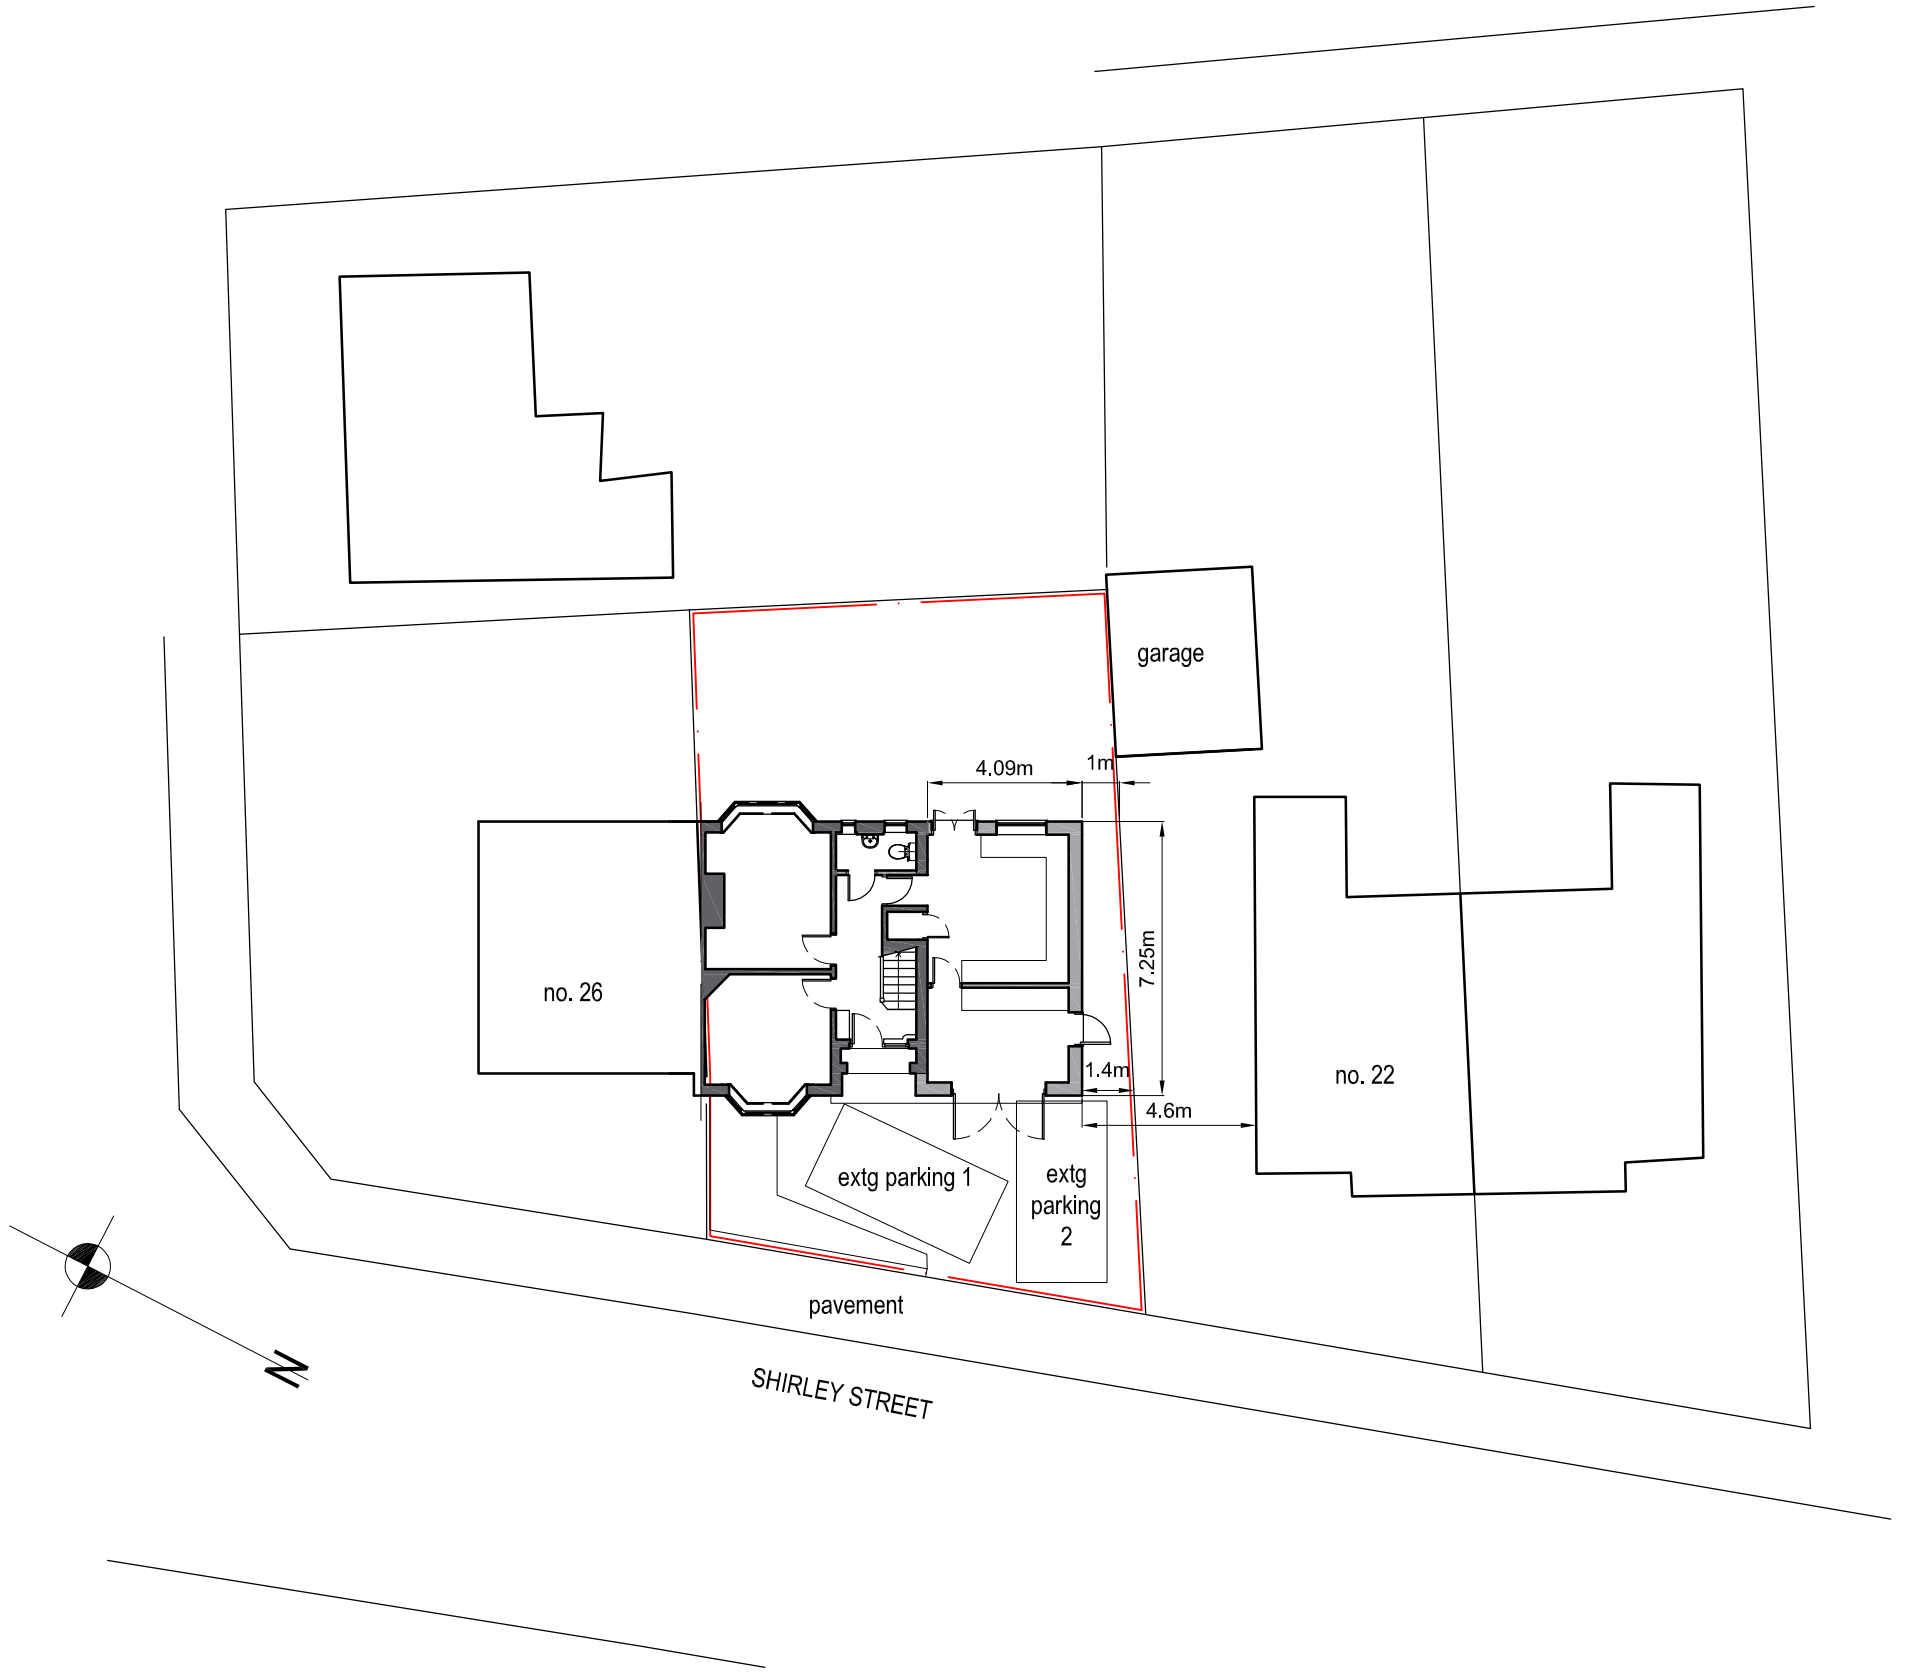


0 5 10m

Revisions

. . .

job	24 Shirley Street, Leek Extension and Alterations		
title	Site Block Plan as Proposed		
date 26.06.19	scale 1/200 @ A3	dwg. no. 24SS-08	rev. .

Ian Ankers architecture
Building and Design Consultants
Ryecroft Farm, Rushton Spencer, Macclesfield, SK11 0RP
t 01260 546944
e ross@ianankers.co.uk
w www.ianankers.co.uk