
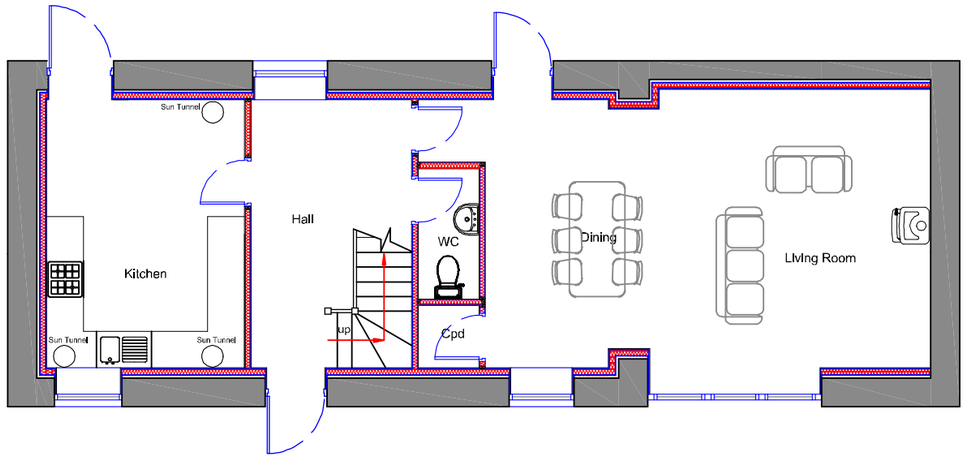


Ground Floor Plan

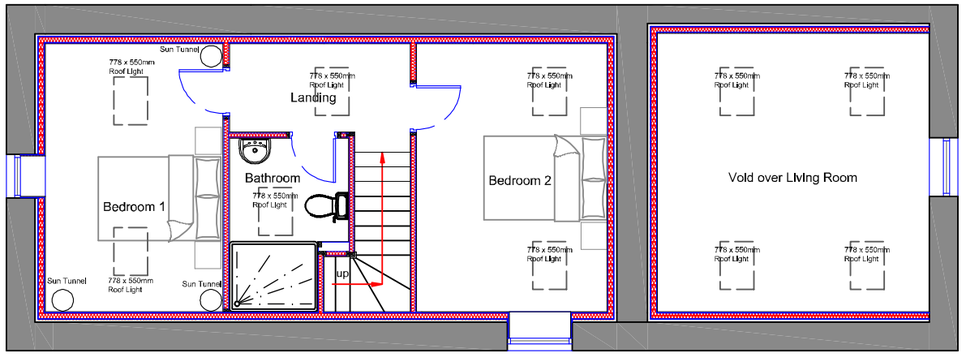


First Floor Plan


Metres

1 2 3 4 5 10


SCALE 1:100

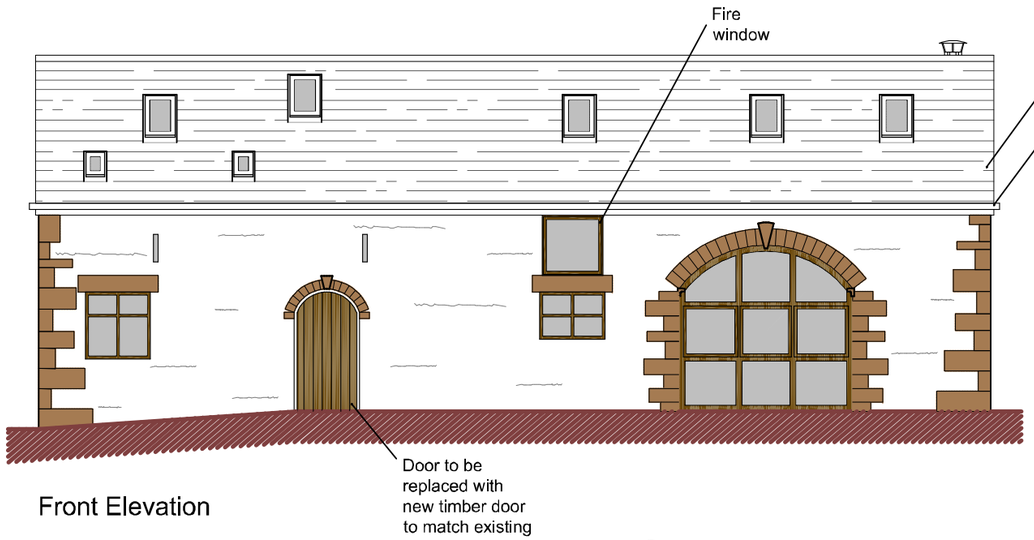


Front Elevation

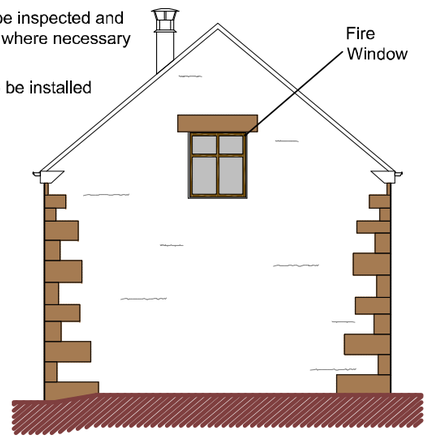

Side Elevation

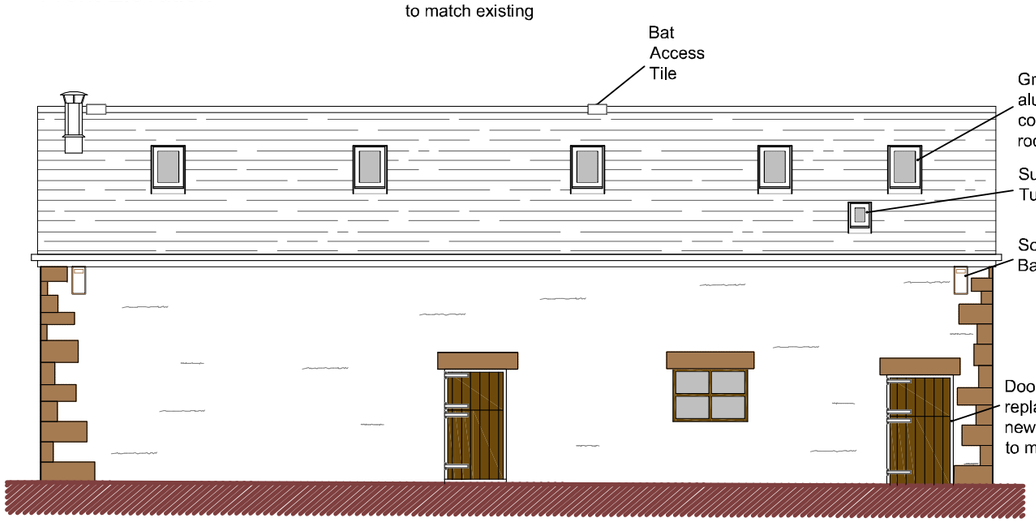

Rear Elevation

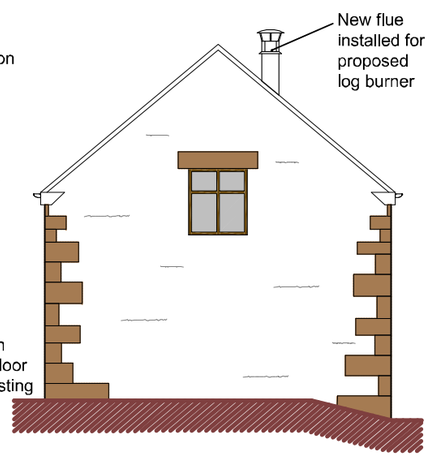

Side Elevation

DBD Architectural Consultancy Ltd ©2018

1. Copyright is vested with DBD Architectural Consultancy Ltd.

2. All dimensions to be checked on site before proceeding.

3. Contractor to check/adjust dimensions of new work to suit existing conditions.
Do not assume existing structure or details are plumb, square or level.

4. Contractor must notify the architect of any discrepancies before proceeding.

5. All drawings to be read in conjunction with all other consultants drawings and specs.

Rev	Date	Description
D	19.06.19	Bat Details Added
C	07.11.18	Amended to clients instructions
B	06.11.18	Amended to clients instructions
A	31.10.18	Amended to clients instructions

DBD Architectural Consultancy

DBD Architectural Consultancy Ltd
50 Broad Street, Leek,
Staffordshire, ST13 5NS
01538 383118
mail@dbdconsultants.co.uk
www.dbdconsultants.co.uk

Mr & Mrs David Whitehouse
The Ashes Farm
Easing Lane
ST13 8UR

Client

Conversion of a barn into a dwelling

Project

Title

Plans Proposed

Stage: Planning

Size: A3	Date: 25.10.18	Job No: 1857
Scale: 1:100		

Drawing Number: PL03D