
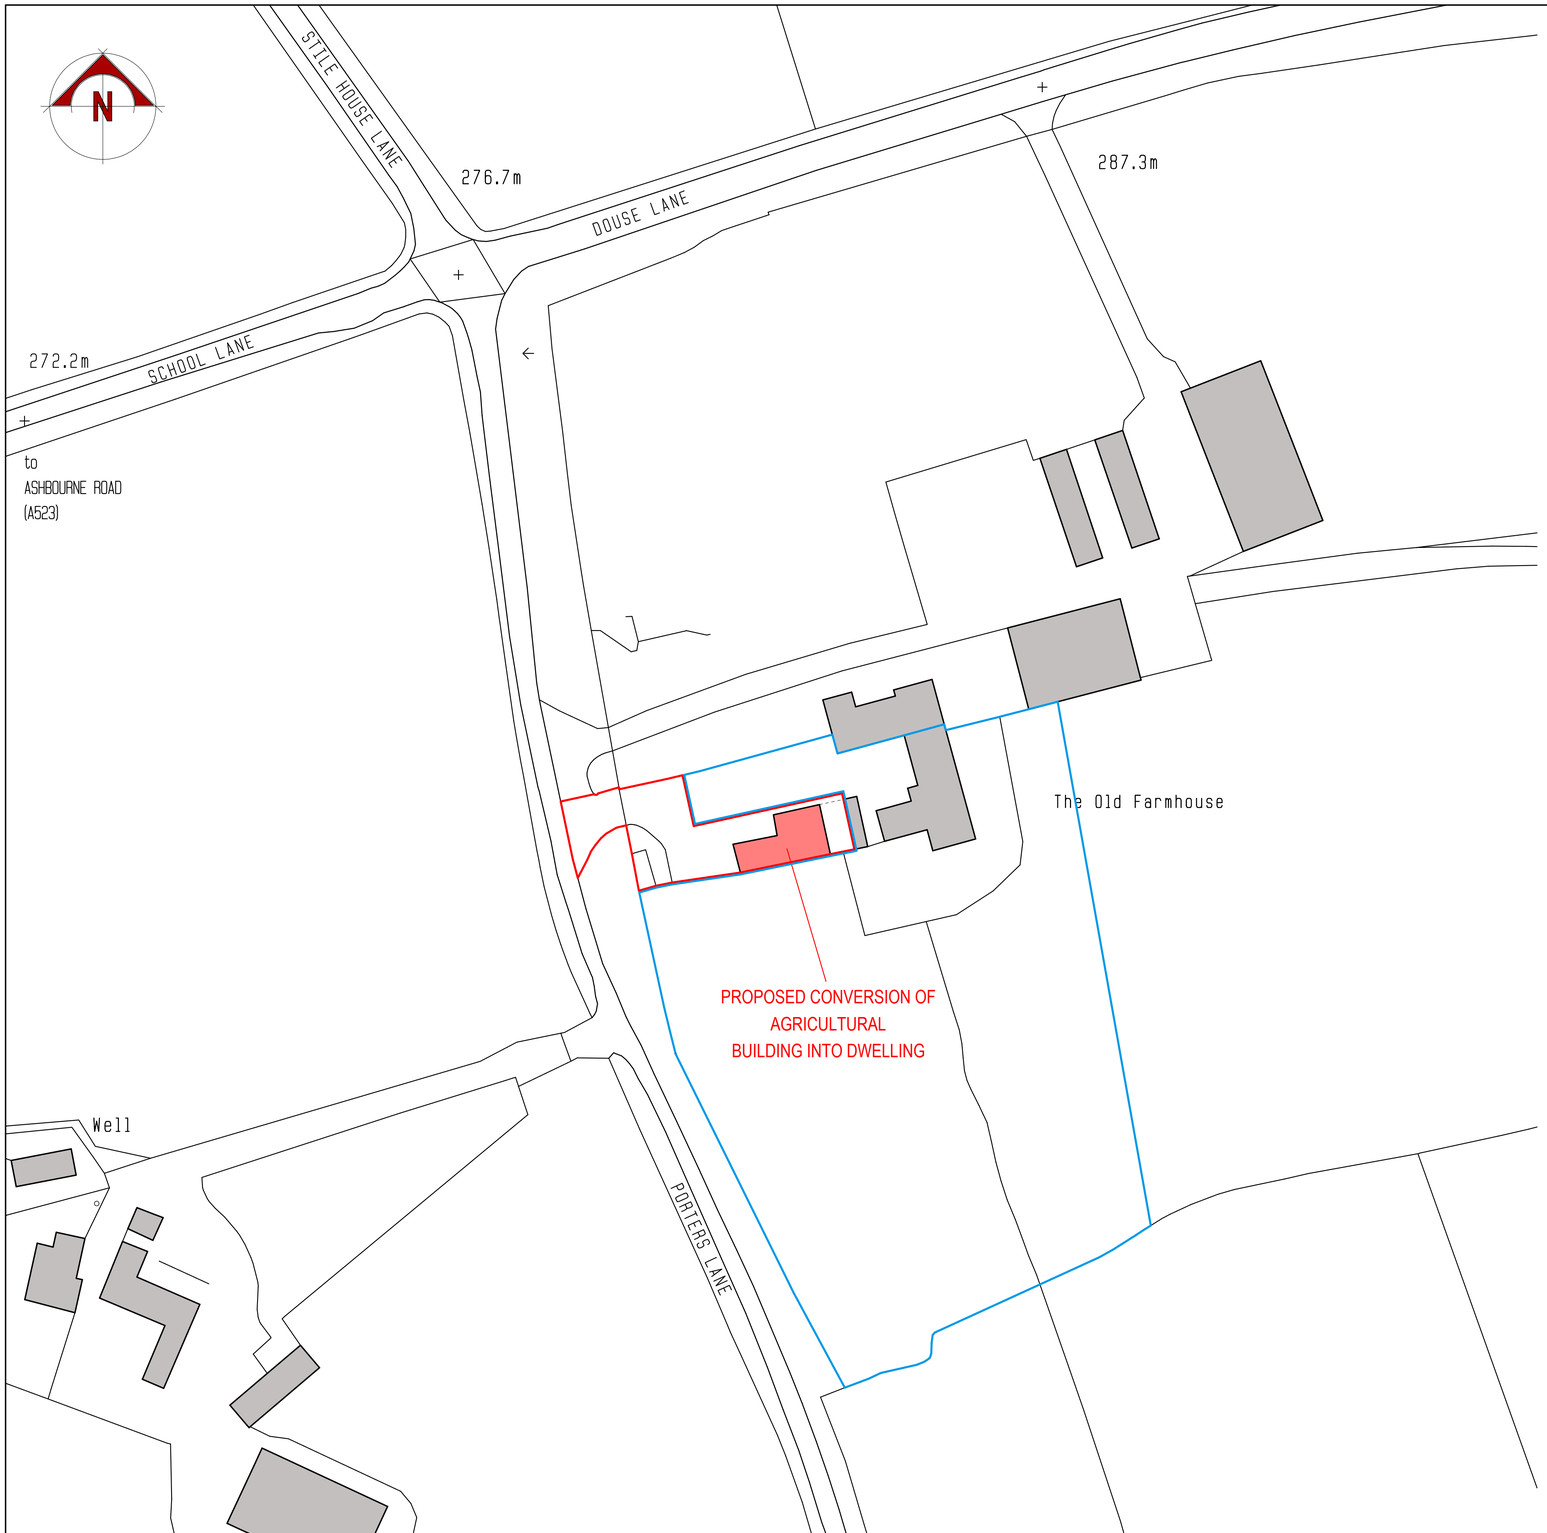


BLOCK PLAN

0.0m 5.0m 10.0m 15.0m 20.0m 25.0m

scale bar @ 1:500

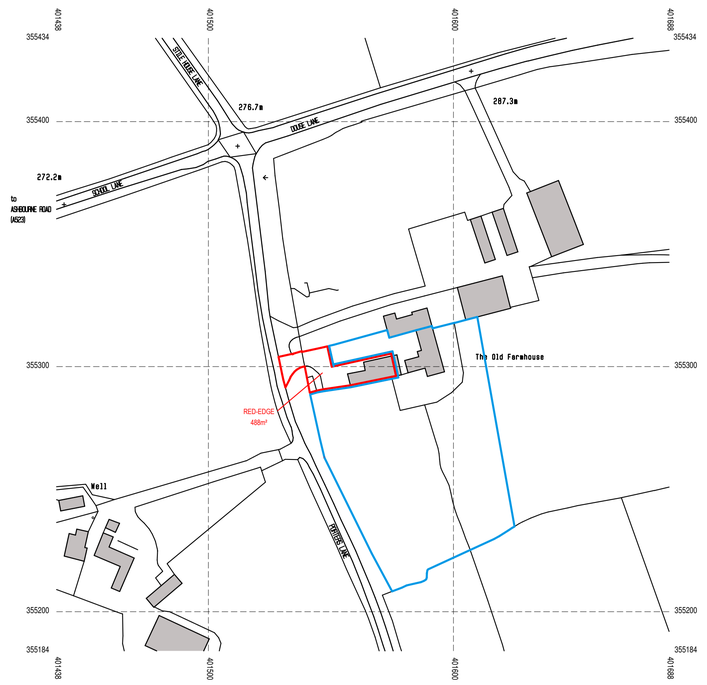

LOCATION PLAN

0.0m 10.0m 20.0m 30.0m 40.0m 50.0m

scale bar @ 1:1250

Serial number: 162524
© Crown copyright and database right 2019
Ordnance Survey licence 100048957

0.0m 1.0m 2.0m 3.0m 4.0m 5.0m

scale bar @ 1:100

Mr & Mrs Hudson

PROPOSED COVERSION OF AGRICULTURAL
BUILDING INTO DWELLING AT
THE OLD FARMHOUSE,
PORTERS LANE, BRADNOP
LEEK, ST13 7NQ

PLANNING PROPOSAL
LOCATION + BLOCK PLAN

Date	Sheet	Scale
MAY 2019	A1	1:1250 + 1:500
Drg No.	Rev.	Drawn
2018-2372-03	-	NAW

SAMMONS Architectural LIMITED
Chartered Institute of Architectural Technologists Registered Practice
10 Cawdry Buildings, Fountain Street, Leek. ST13 6JP
Telephone: 01538 386002
E-mail: info@sammonsltd.co.uk
Web: www.sammonsltd.co.uk

This drawing is copyright.
All dimensions must be checked prior to commencement.