
© ACORUS Rural Property Services Ltd.

NOTES:
1. If in doubt ask
2. Written dimensions to be used only
3. This drawing is confidential and remains the exclusive property of ACORUS.
4. Do not copy unless authorised.

OS Licence No. 100022432

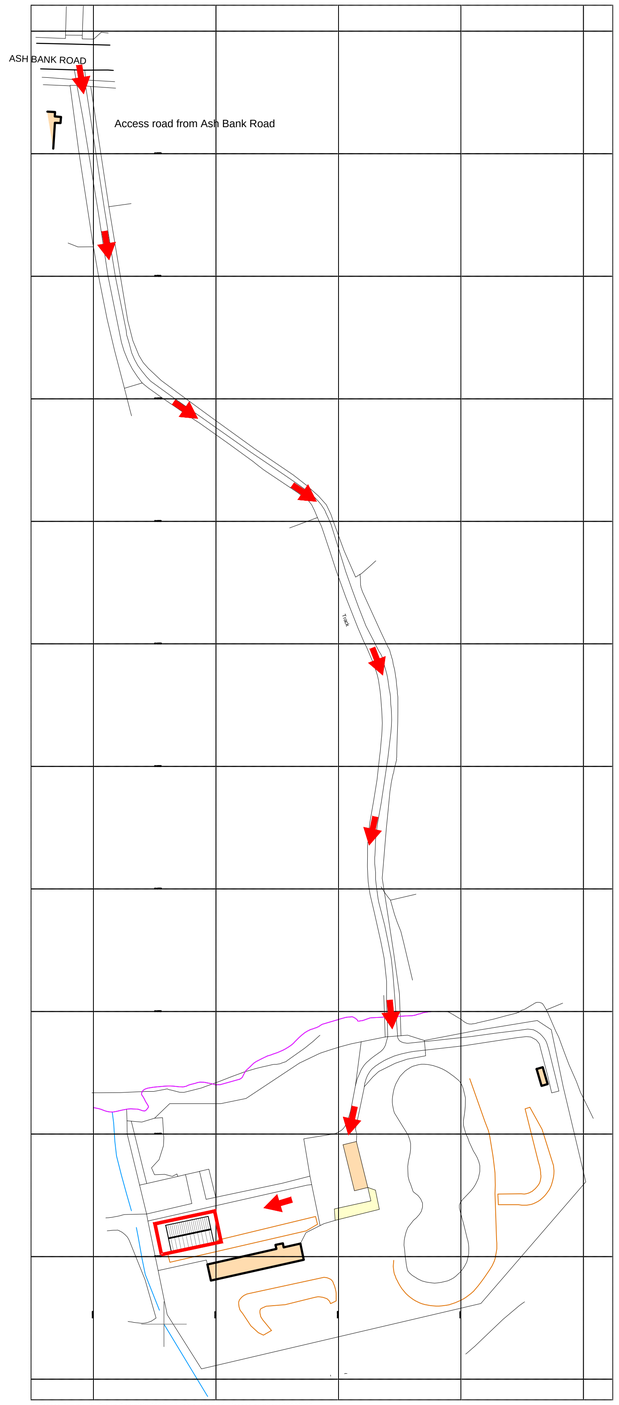


Ordnance Survey, (c) Crown Copyright 2019. All rights reserved. Licence number 100022432

LOCATION PLAN
Scale 1:1250

N
W E
S

1:1250
0 50 m 100 m 150 m 200 m 250 m
1:500
0 10 m 50 m 100 m

Site Boundary
Access Route

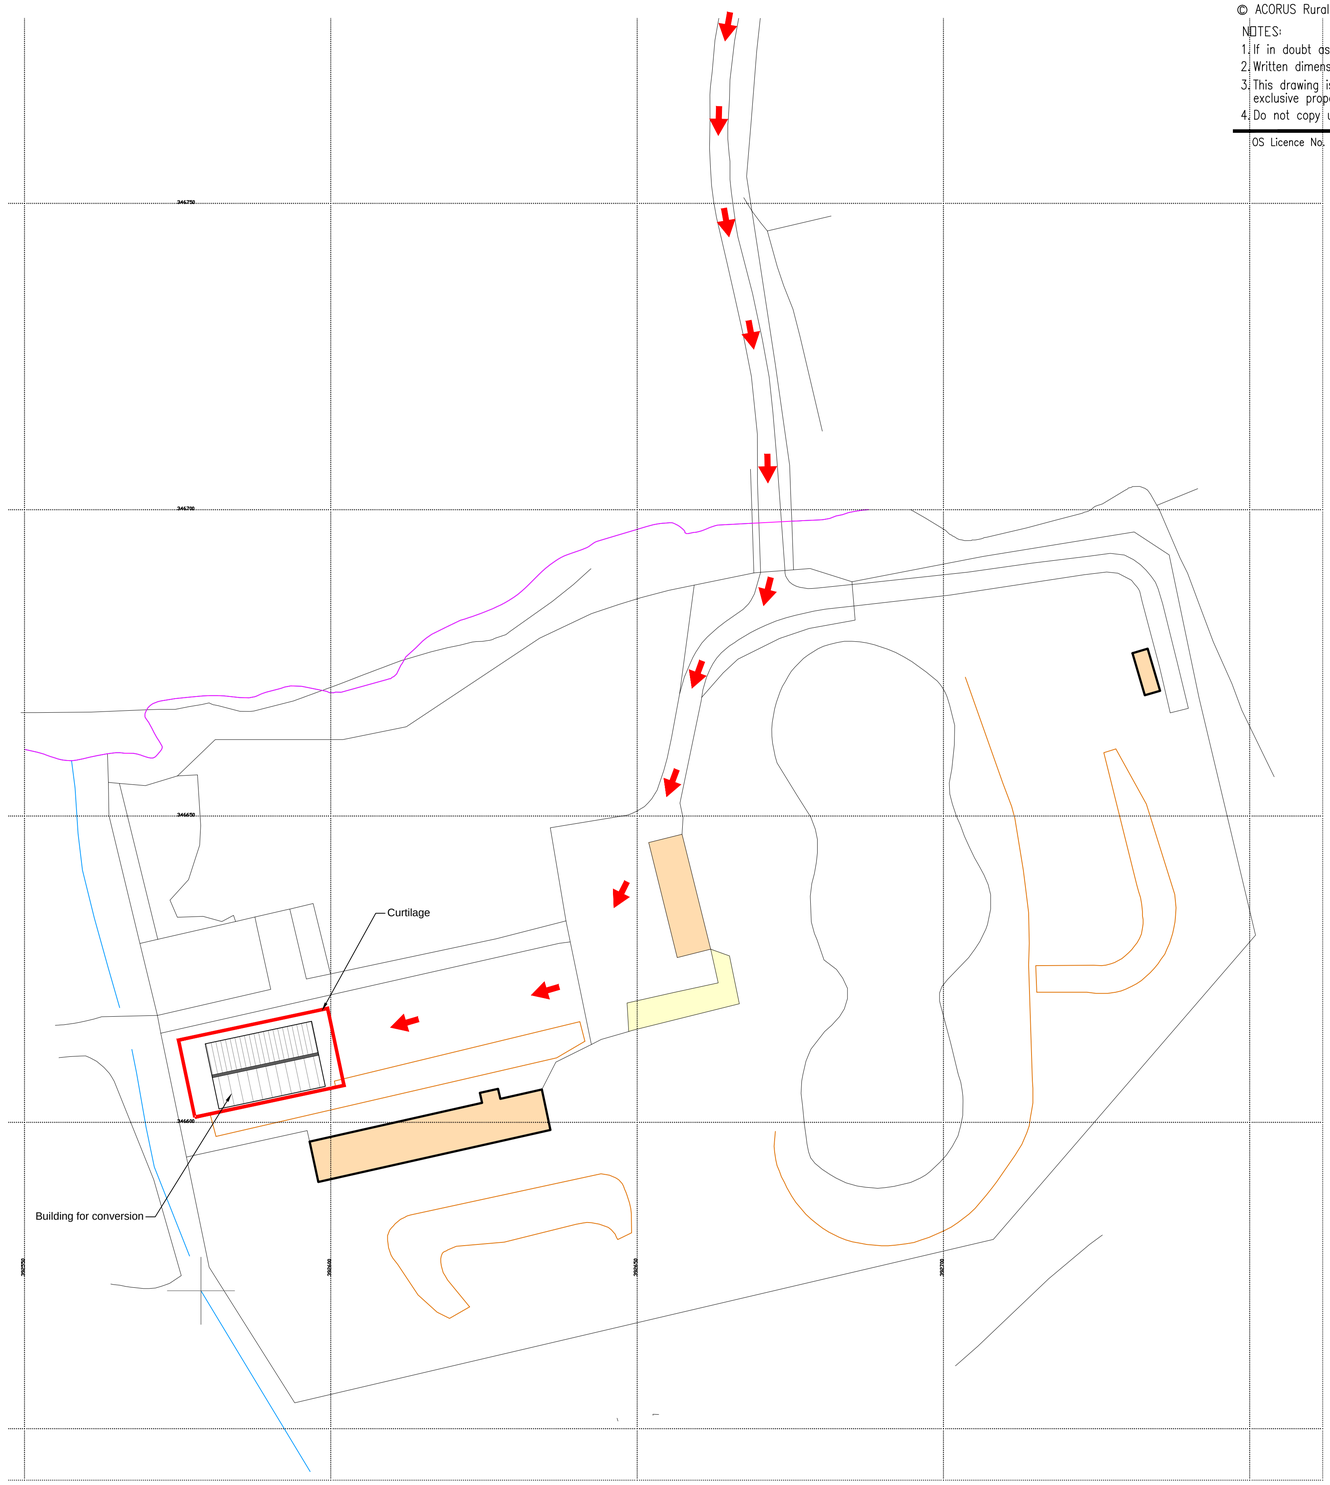

BLOCK PLAN
Scale 1:500

PLANNING ISSUE

Rev	Date	Description	Dwn	Chk
Rev.	Date.	Amendment.	Drawn	Checked

PROJECT
Mr C Tart
Widowfields Farm, Nr Longton
Stoke-on-Trent ST3 5BJ

TITLE
Class Q
Site Location and Block Plan

SCALE	DATE	DRAWN BY	CHECKED BY
AS SHOWN @A1	May '19	NM	AA

JOB NO.	DRAWING NO.	REVISION
AA/WOLVES/TART	200-01	

acorus rural property services
RICS
www.acorus.co.uk
© ACORUS Rural Property Services Ltd.