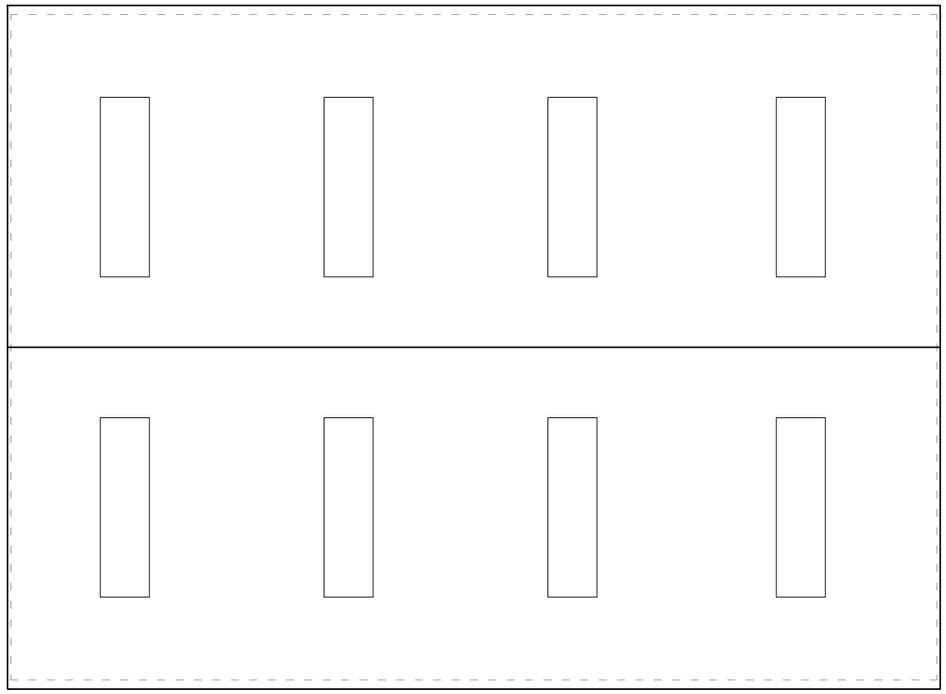

0 1 2 3 4 5m

Scale Bar: 1:100@A3

PROJECT Widowfields Farm, Ford Hayes Lane
Holme, Nr Longton
Stoke-on-Trent, ST3 5BJ

FOR MR.C.TART

DRAWING EXISTING ROOF PLAN

DRAWING 1001-004 DATE 18/06/2019 REVISION A

SCALE 1:100@A3 DRAWN BY LML

ORDNANCE SURVEY DATA IS REPRODUCED WITH PERMISSION
©CROWN COPYRIGHT LICENCE No. 100039456

THIS DRAWING IS FOR PLANNING PURPOSES ONLY. WHERE RELEVANT, SIGNIFICANT HAZARDS HAVE BEEN IDENTIFIED ON THE DRAWING. HAZARDS WHICH SHOULD BE OBVIOUS TO A COMPETENT CONTRACTOR OR ARE UNFORESEEABLE HAVE NOT BEEN IDENTIFIED.
DO NOT SCALE FOR CRITICAL DIMENSIONS.

©Acorus Rural Property Services Ltd.

RICS
acorus
rural property services
Chartered Surveyors and Planning Consultants
Oak House, Kingswood Business Park, Holyhead Road, Albrighton WV7 3AU
01902 625024 www.acorus.co.uk