© MAC ARCHITECTURAL DESIGN LTD 2018. All rights reserved.
This Drawing and its contents has been produced for the Client only and is not intended for any other person or for any other purpose than the Drawing Status. No part of this drawing and associated graphical contents may be reproduced, copied, modified or distributed, without the prior written consent of MAC Architectural Design Ltd.

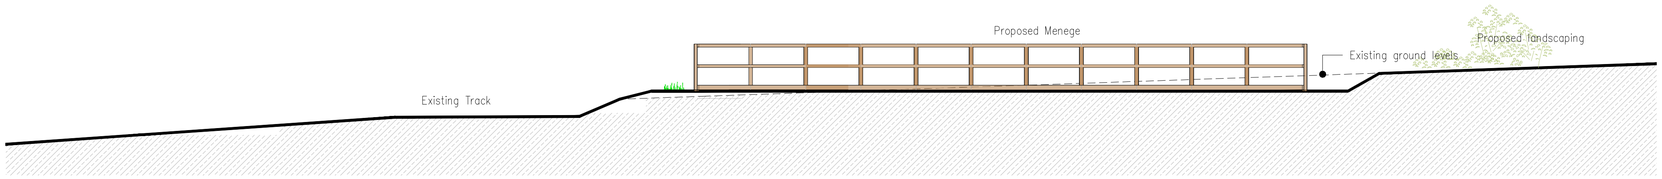

Sectional Elevation X-X Scale 1:100

FENCE

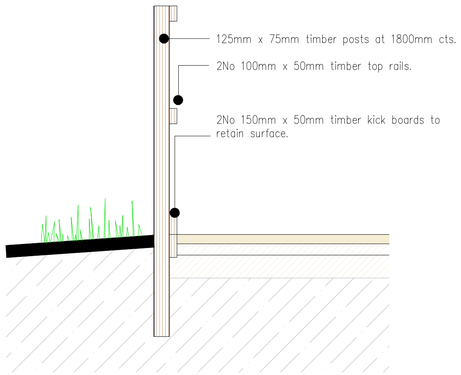

Section Scale 1:100

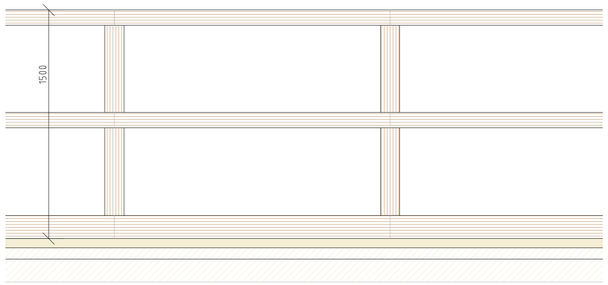

Elevation Scale 1:100

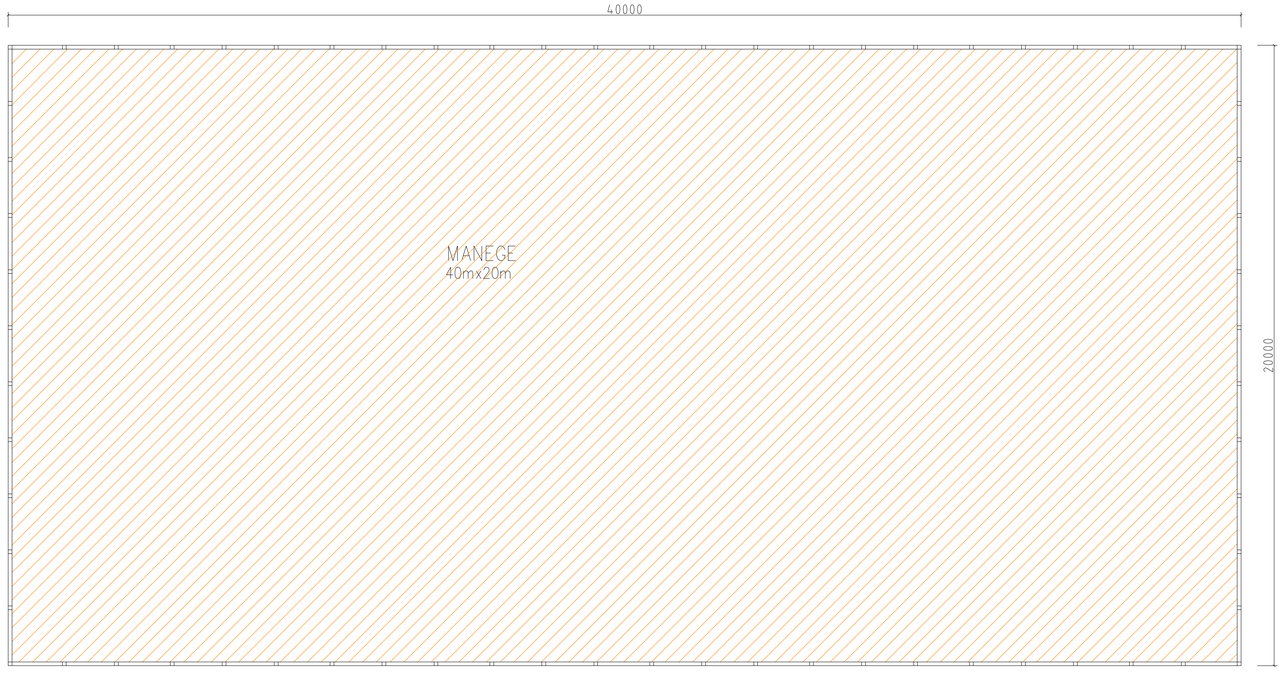

Plan Scale 1:100

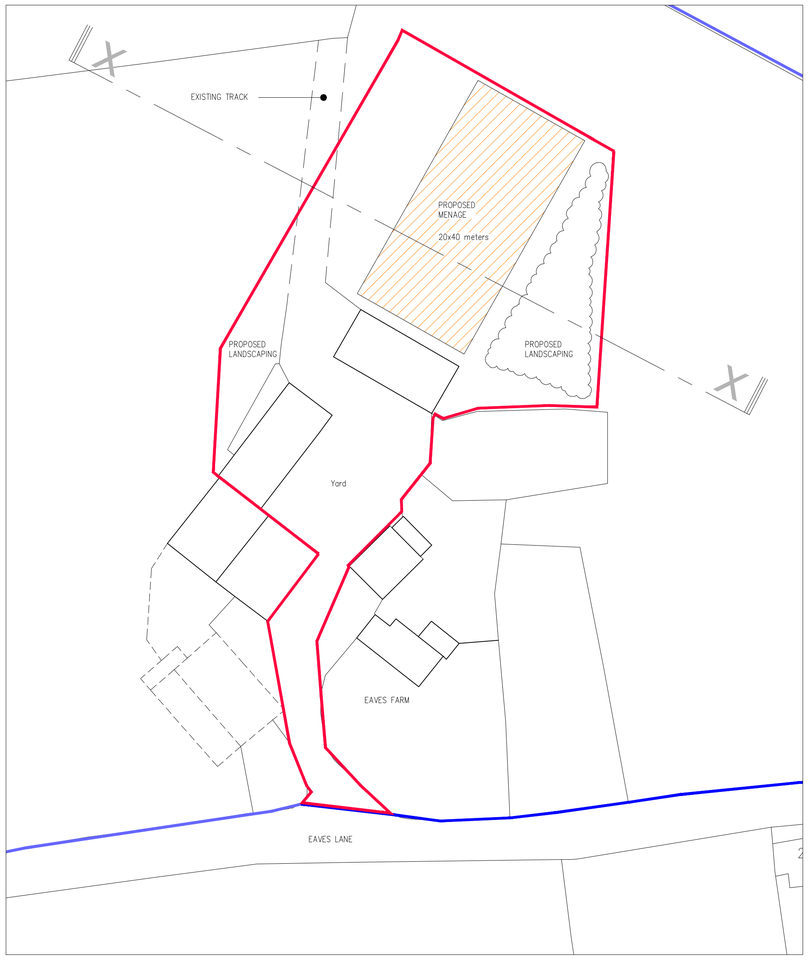

Site Plan Scale 1:500

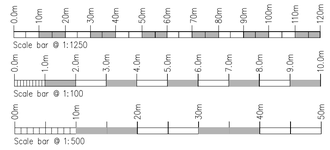

Rev.	Drawn	Comments.	Date

MAC
ARCHITECTURAL DESIGN LTD
Moorland House, 123 Moorland Road, Burslem, ST6 1JD.
T:01782 503302 E:admin@mac-arch.co.uk

Client:
Mr M Shuker.

Project:
Proposed Menege at Eaves Lane Farm, Eaves Lane, Werrington. Staffordshire ST2 8LY.

Title:
Plans and Elevations.

Status:
Planning.

A1: Drawn: AC Bailey May 2019 Drawing Ref: 1602-03