© MAC ARCHITECTURAL DESIGN LTD 2018. All rights reserved.
This Drawing and its contents has been produced for the Client only and is not intended for any other person or for any other purpose than the Drawing Status. No part of this drawing and associated graphical contents may be reproduced, copied, modified or distributed, without the prior written consent of MAC Architectural Design Ltd.

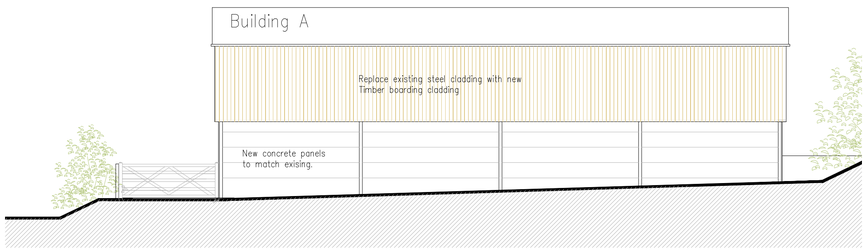

South West Elevation Scale 1:100

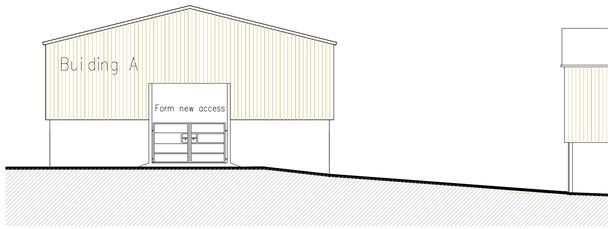

North West Elevation Scale 1:100

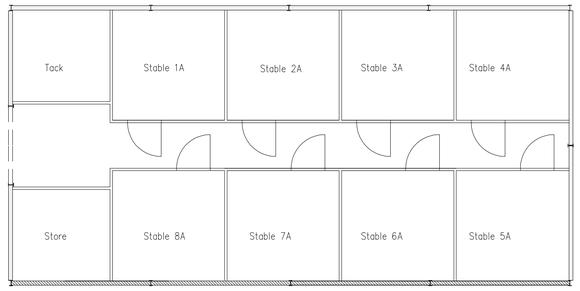

Building A - Floor Plan Scale 1:100

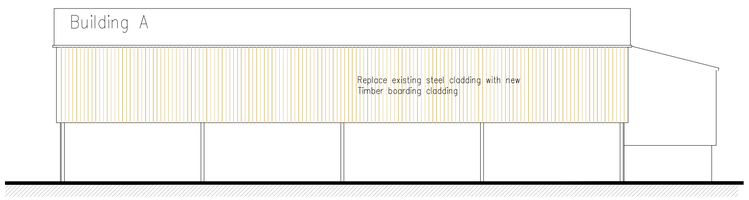

North East Elevation Scale 1:100

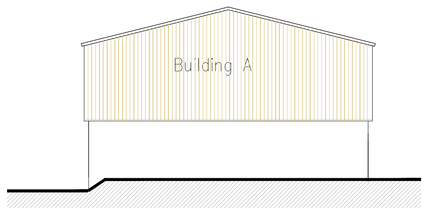

South East Elevation Scale 1:100



Site Plan Scale 1:200

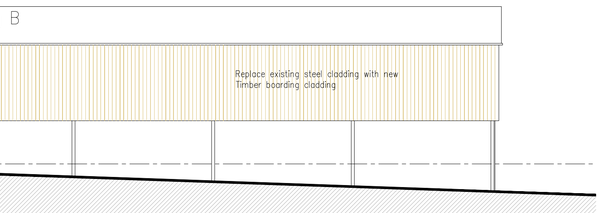

North West Elevation Scale 1:100

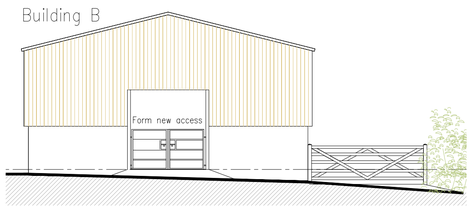

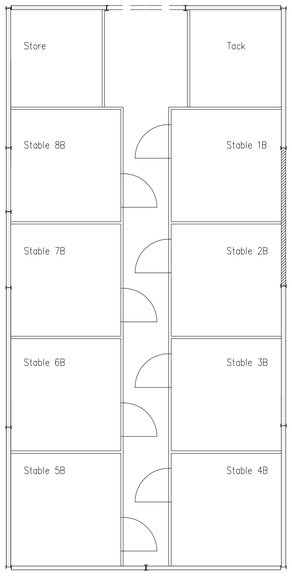

Building B - Floor Plan Scale 1:100

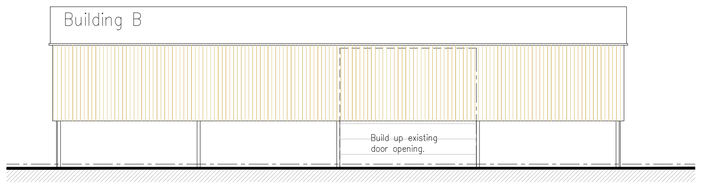

South East Elevation Scale 1:100

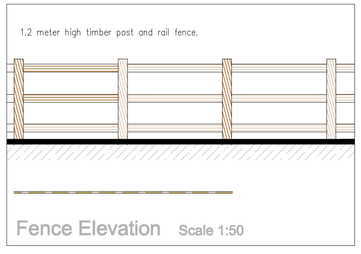

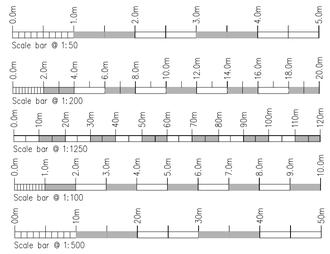

Rev.	Drawn	Comments.	Date

MAC
ARCHITECTURAL DESIGN LTD
Moorland House, 123 Moorland Road, Burslem, ST6 1JD.
T:01782 503302 E:admin@mac-arch.co.uk

Client:
Mr M Shuker.

Project:
Proposed Stables and Manege at Eaves Lane Farm, Eaves Lane, Werrington.
Staffordshire ST2 8LY.

Title:
Plans and Elevations as Proposed.

Status:
Planning.

A1: Drawn: AC Bailey May 2019 Drawing Ref: 1602-02