The Hempbutt - Proposed Front Door Detail

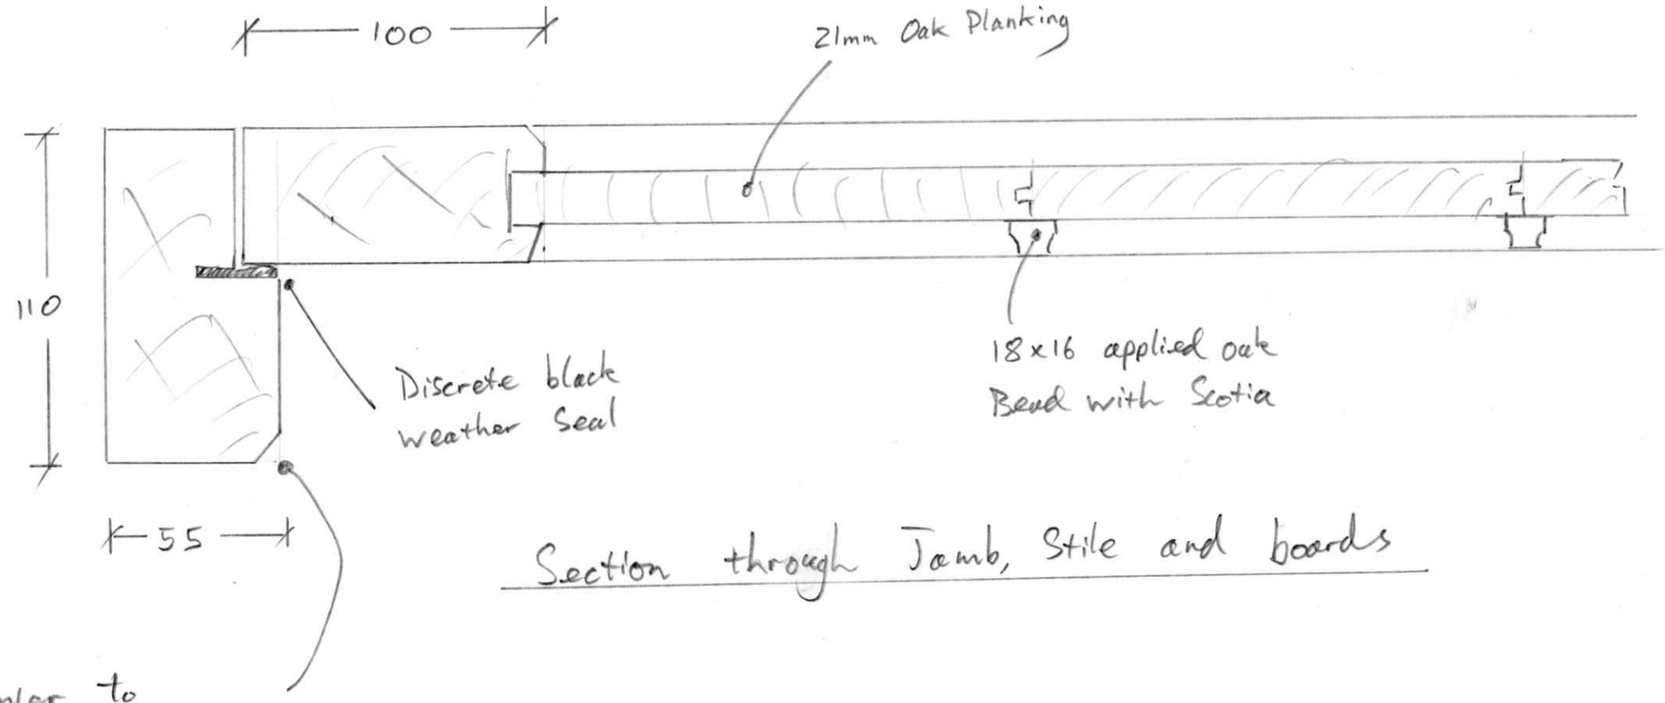

Section through Jamb, Stile and boards

Drawing 004
Scale 1:2 1:20
Paper A3
June 2019
Charnet Valley Joinery Ltd.