The Hempbutt - Front Elevation - Proposed

Drawing	002
Scale	1:50
Paper	A3
June	2019
Churnet Valley Joinery Ltd.	

Blind Window above door.

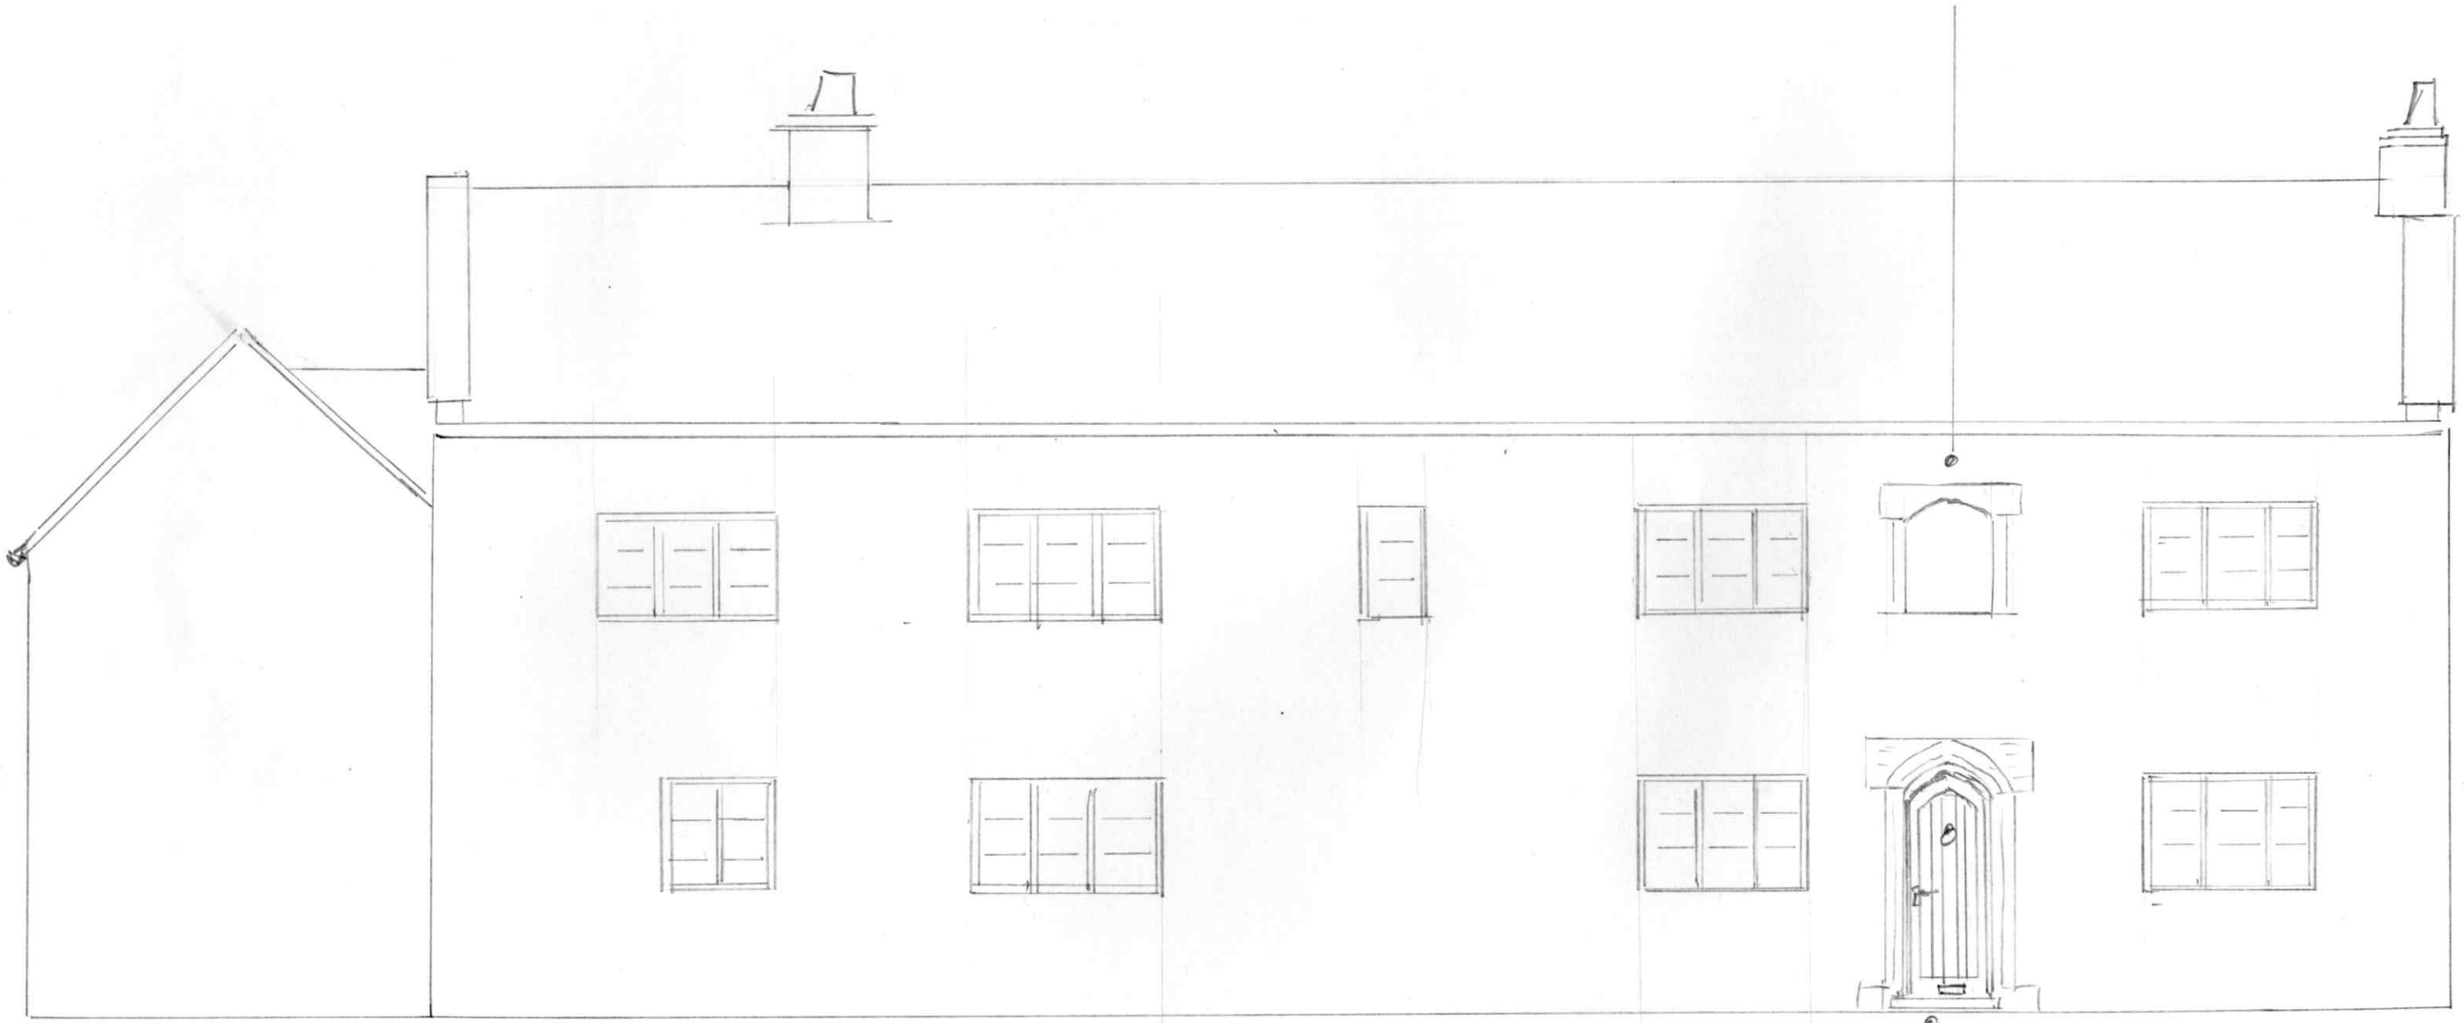

Front Doorway 2030 x 810