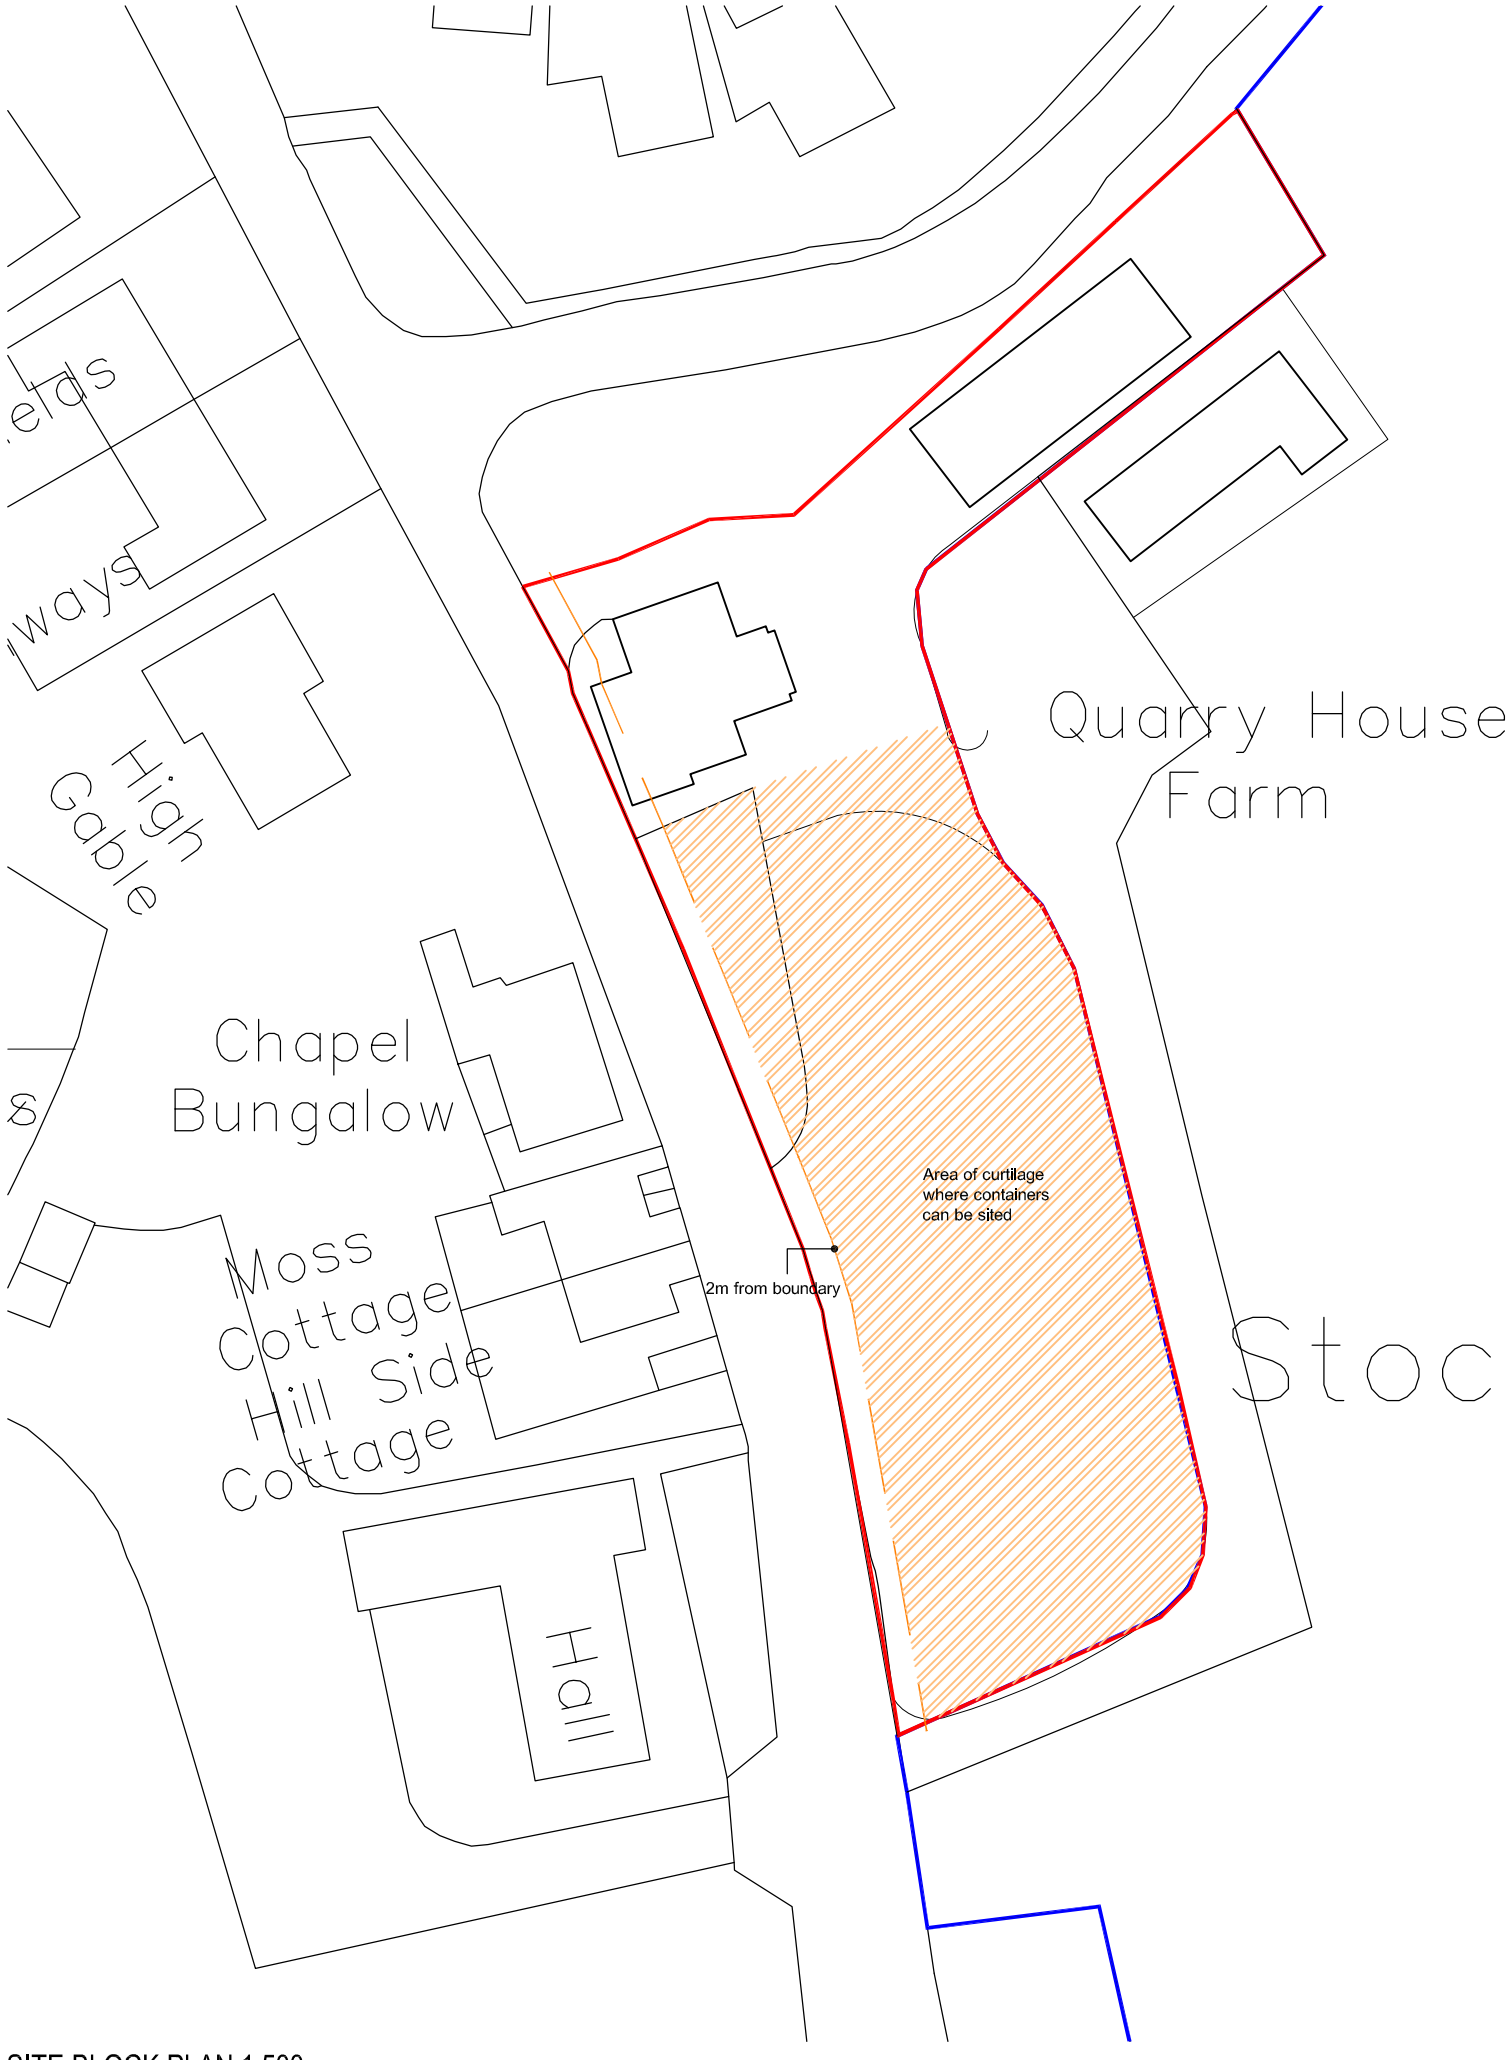

SITE BLOCK PLAN 1:500

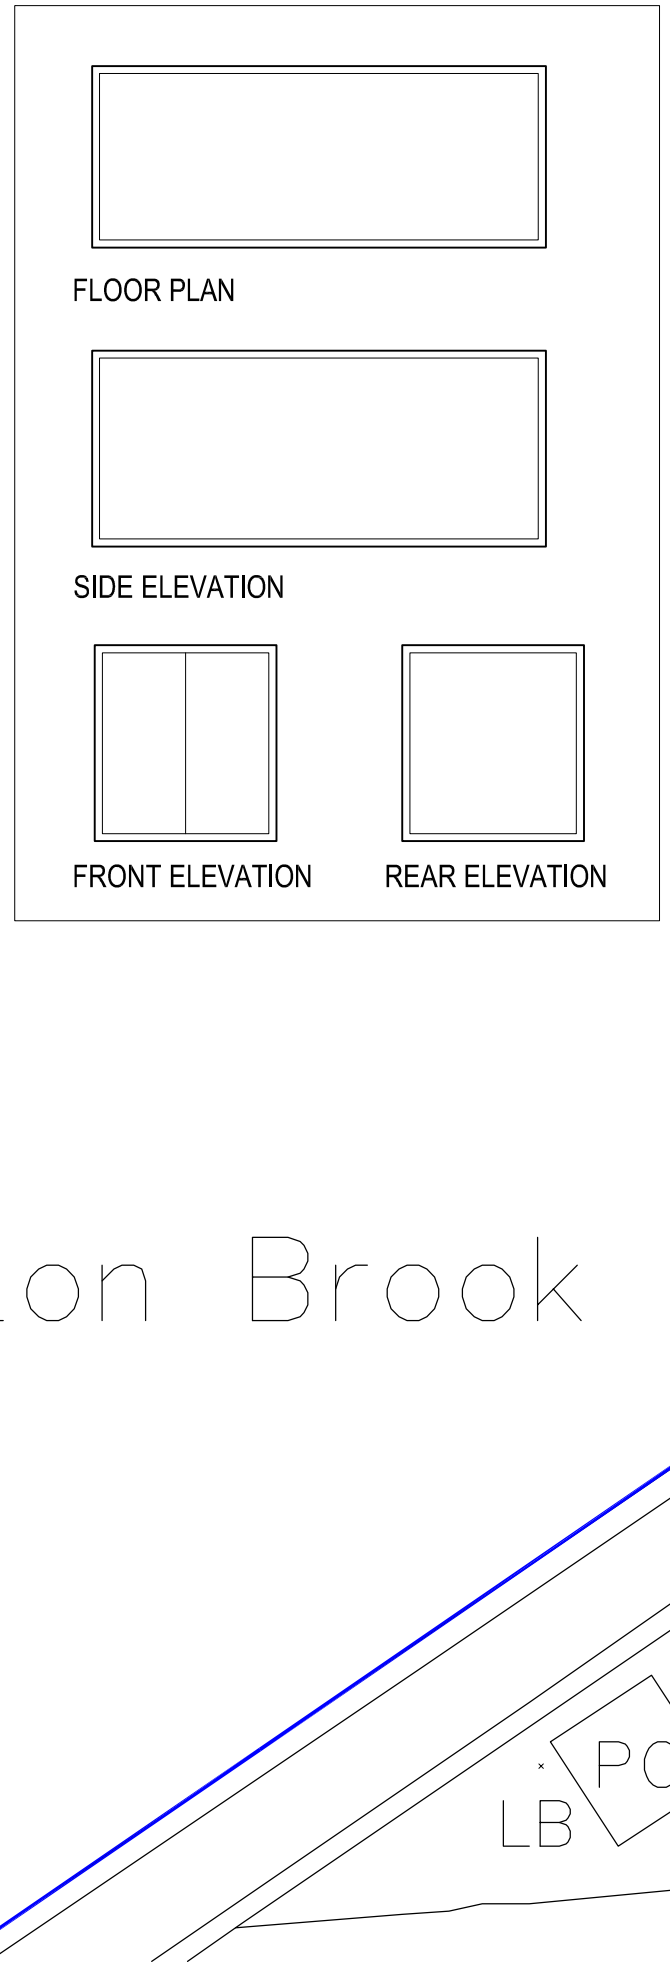

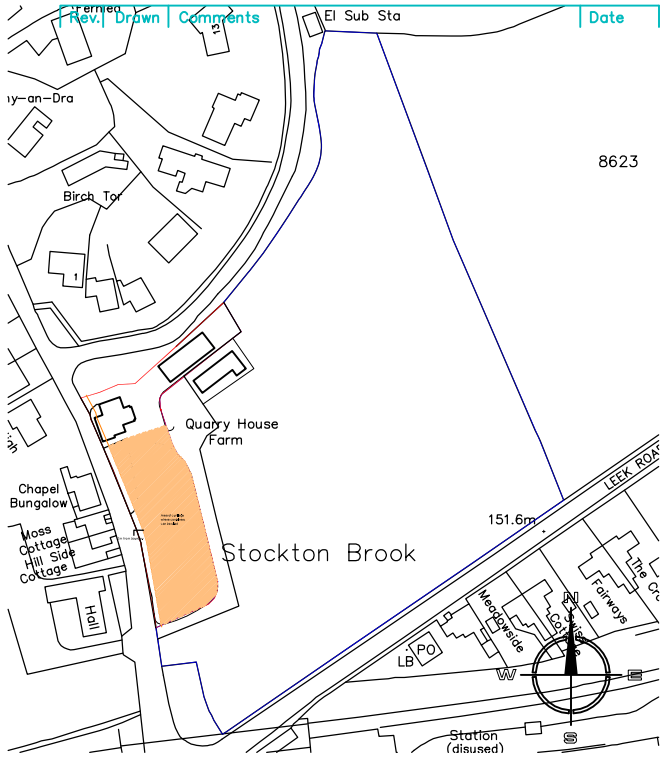

SITE LOCATION PLAN 1:2500

MODE
Architects & Development

01782 479644
info@mode-architects.co.uk
www.mode-architects.co.uk

Client: Mr N Mountford

Project: Storage at Quarry House Farm, Moss Hill, Stockton Brook

Title: Block & Location Plan

Status: Planning

Scale @A3	Date	Drawn	Checked
1:100	May '19	KJM	

Drawing No.: 18 017 AL(0)10

Rev: A

File Ref:

This drawing is subject to Copyright & must not be copied or reproduced without consent. Figured dimensions only are to be taken from this drawing. All contractors must visit the site and be responsible for taking and checking all dimensions relative to their work.