Copyright of this drawing is vested in the Architect and it must not be copied or reproduced without consent. Figured dimensions only are to be taken from this drawing. All contractors must visit the site and be responsible for taking and checking all dimensions relative to their work. Hewitt&Carr Architects Ltd are to be advised of any variation between drawings and site conditions.
CLIENTS ARE ADVISED TO CLARIFY DIMENSIONS WITH THE ARCHITECT PRIOR TO SETTING OUT AND NOT TO SCALE FROM THE DRAWING

Rev.	Drawn	Comments	Date
A	KB	Chimney Removed, Parking Spaces Added	10.11.17
B	HMM	Minor amendments	10.06.19

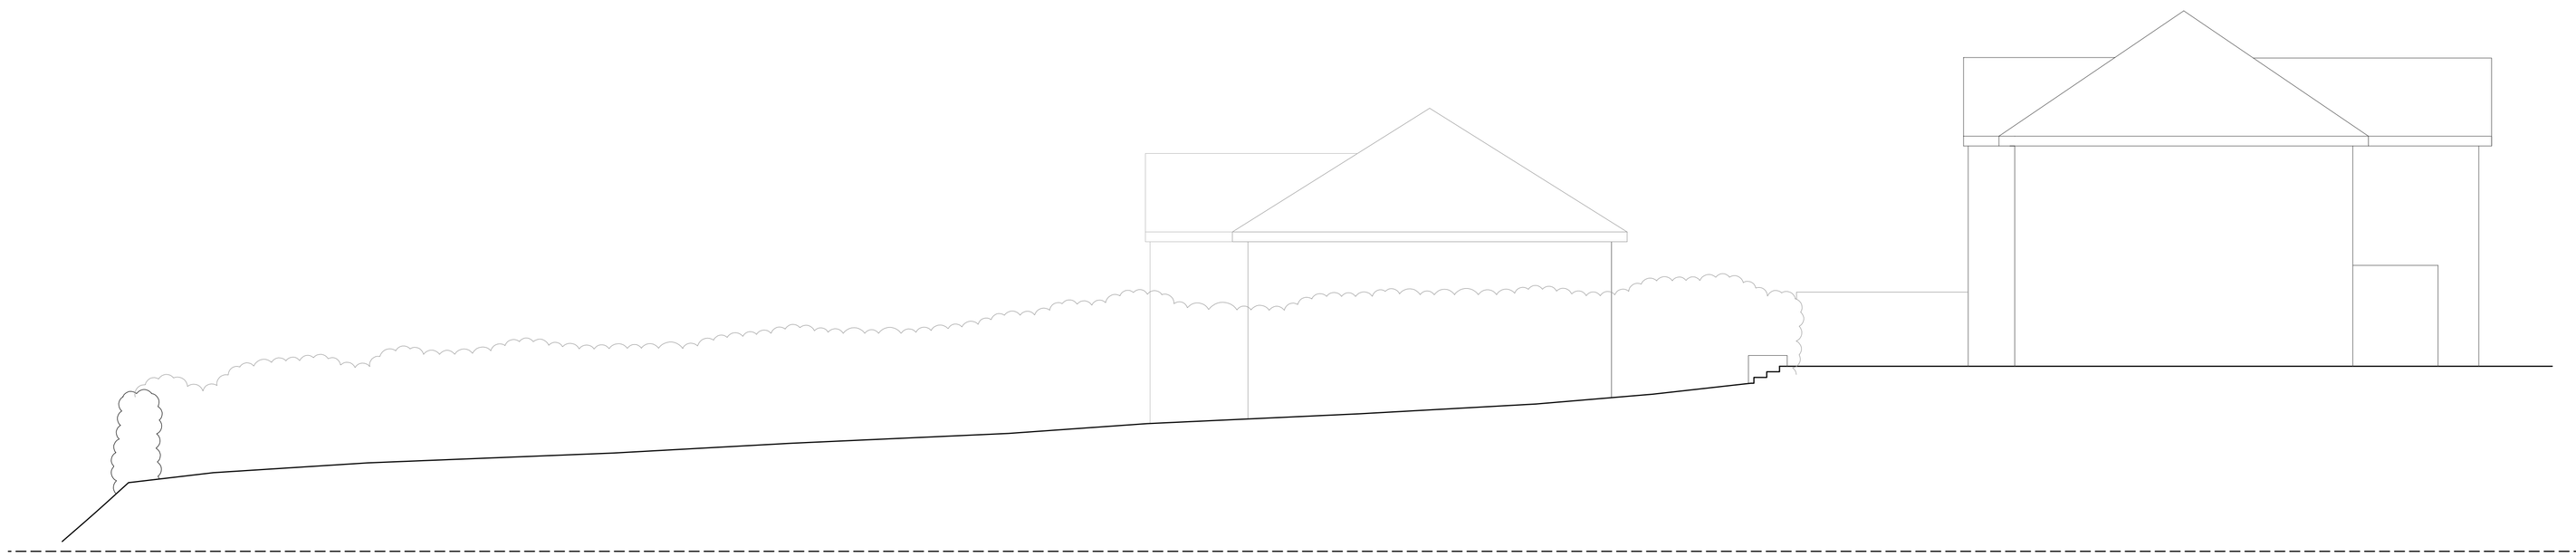

EXISTING SECTION 1:100

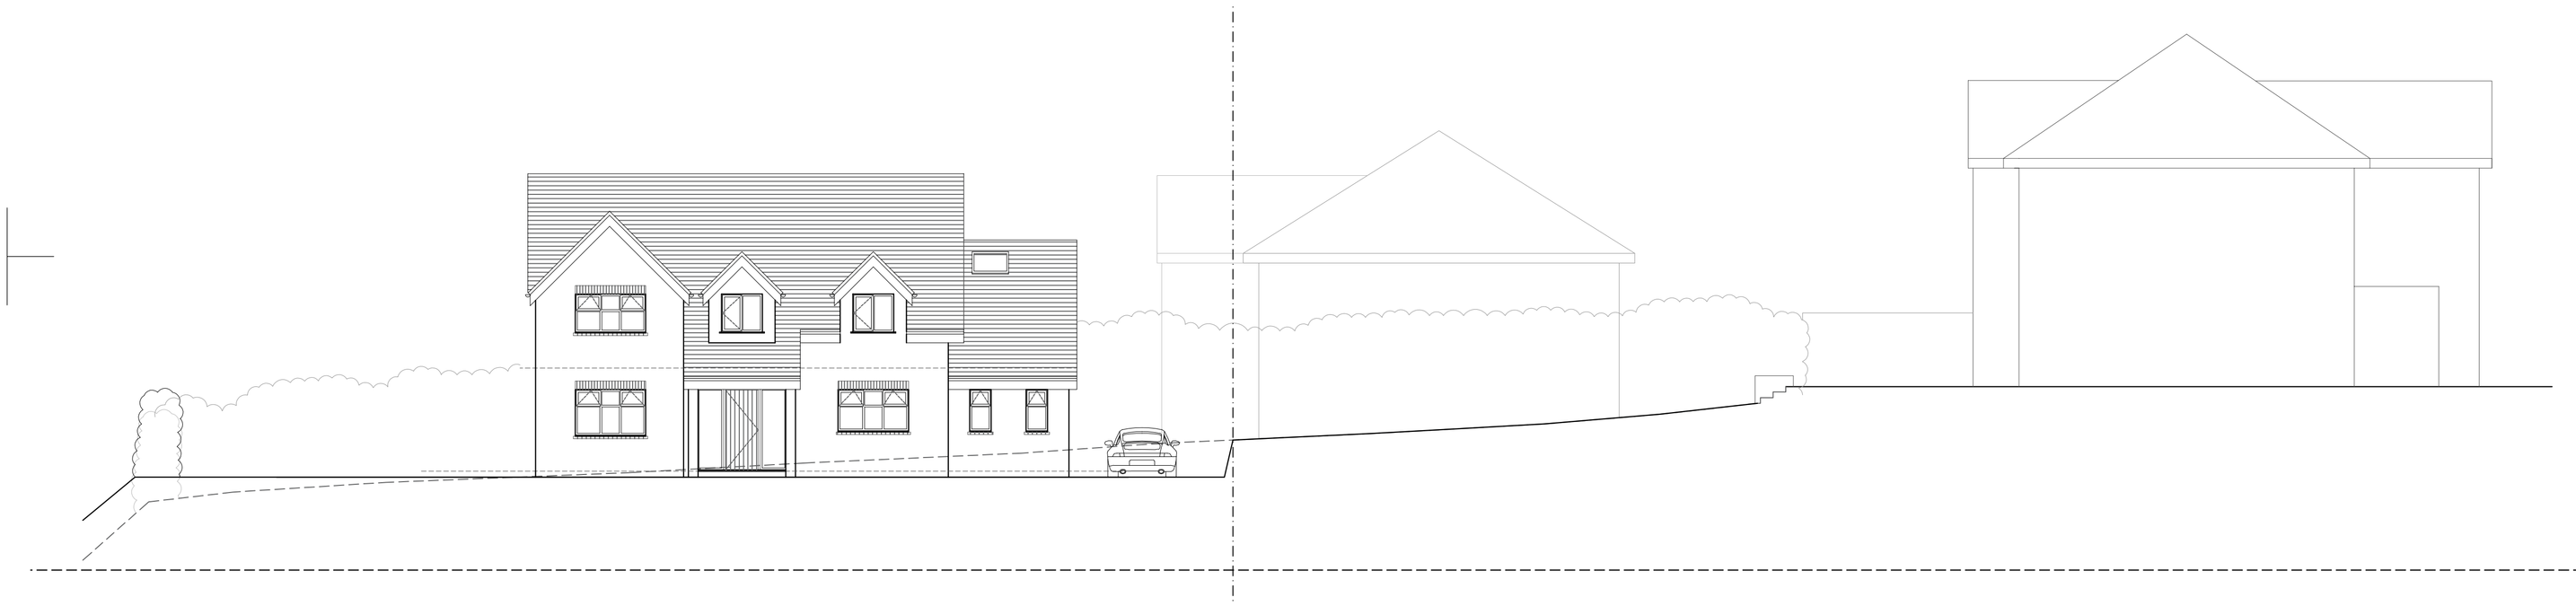

PROPOSED SECTION 1:100

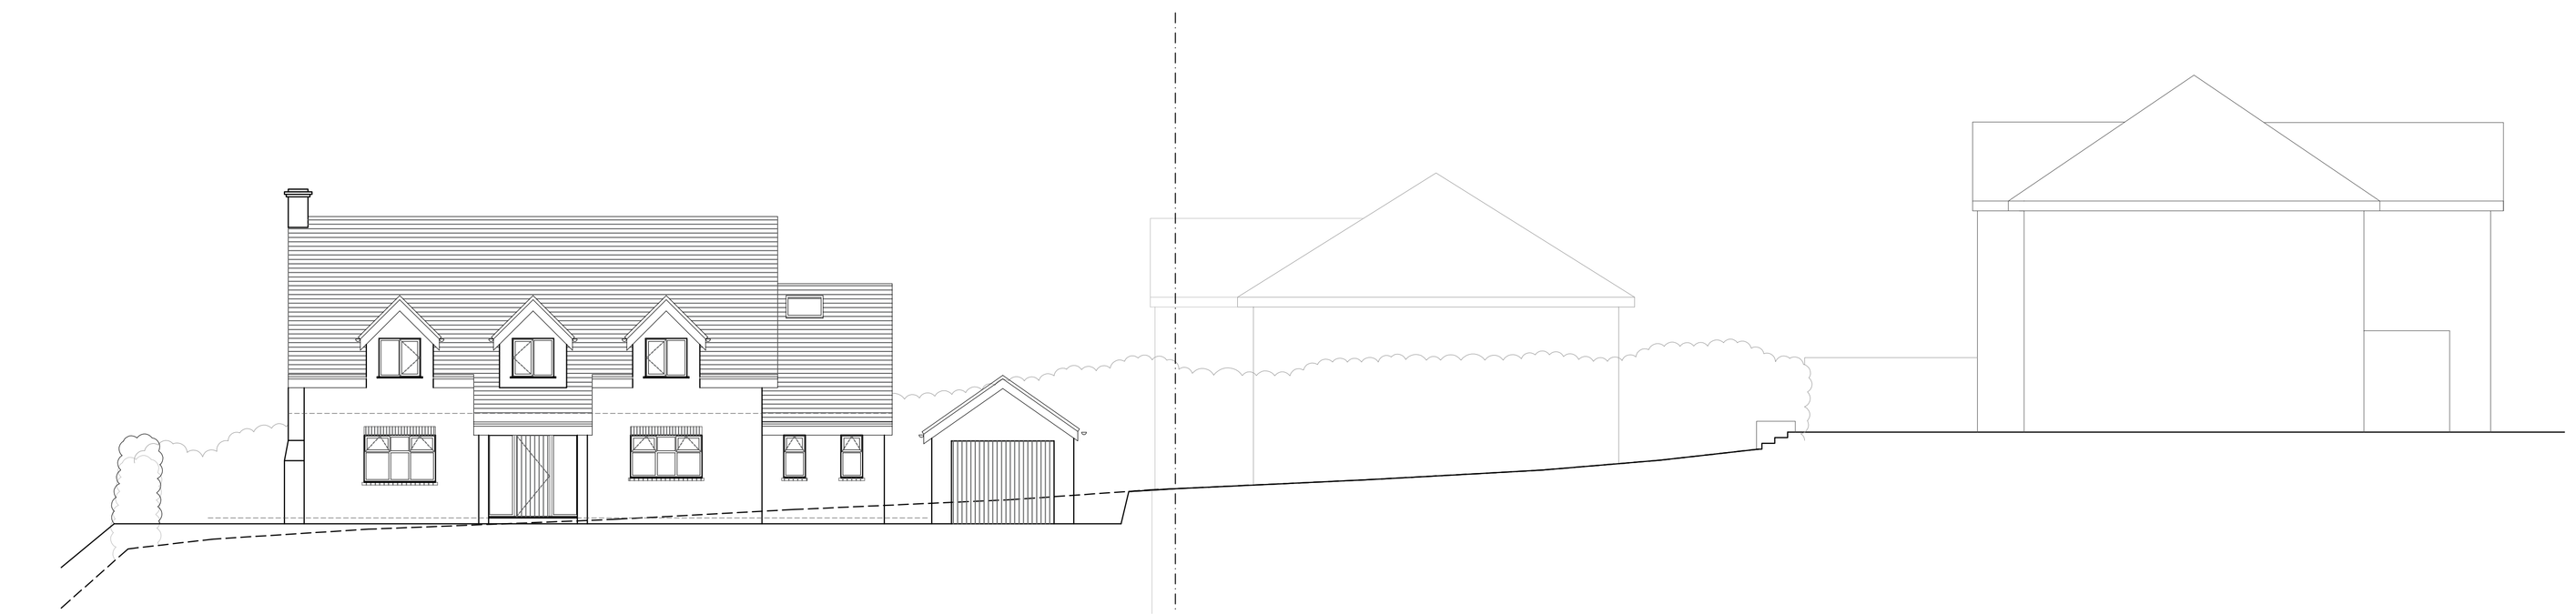

PREVIOUSLY PROPOSED SECTION 1:100

Hewitt&Carr Architects
A: 2-4 Cross Street I Cheadle I Staffordshire I ST10 1NP
T: 01538 756888
E: enquiries@hcarchitects.co.uk
W: www.hcarchitects.co.uk

Client
Mr & Mrs Harper

Project
New Residential Dwelling, Hollingscroft House, Uttoxeter Road, Tean

Title
Existing and Proposed Section

Status
Scheme

Date Sept 17 Drawn KB

Scale @A1 as stated Checked

Project No 00367 Drawing No. AL(0)06 Rev A

SCHEME

File Ref: H:\REF