Rear Extension Proposal

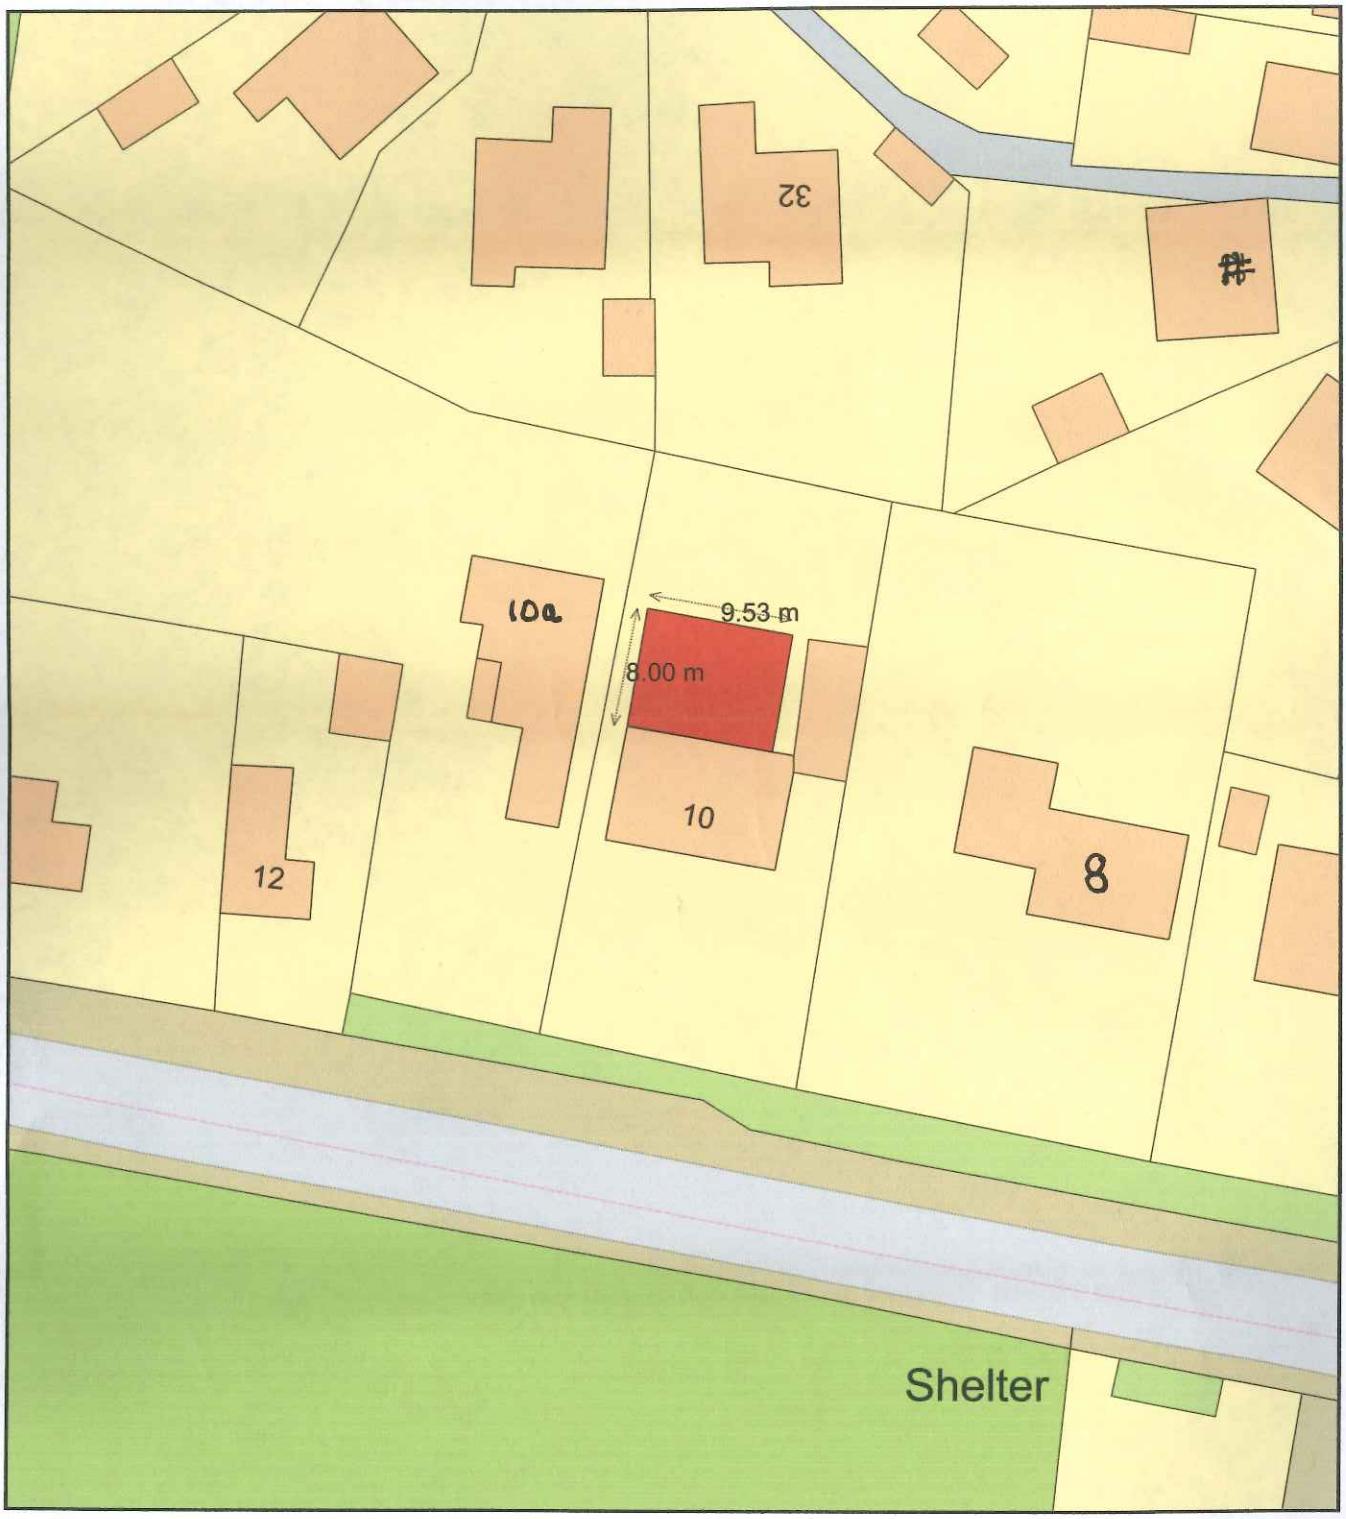

0 20
Metres

N

ReQuestaPlan

Plan Produced for: Wesley

Date Produced: 23 Jun 2019

Plan Number/Project ID: TQRQM19174005103990

Scale: 1:500 @ A4

© Crown copyright, All rights reserved. 2019 Licence number 0100042766