Rev.	Drawn	Comments	Date



Front Elevation

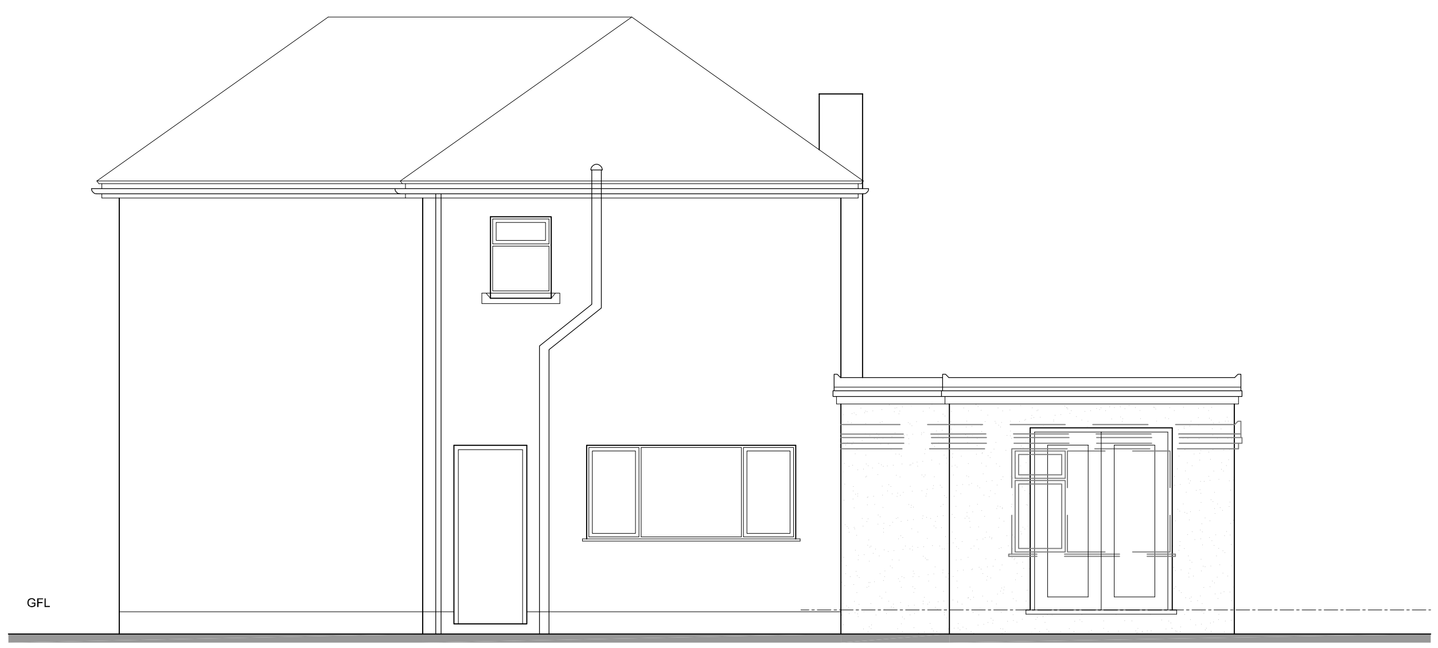

Rear Elevation

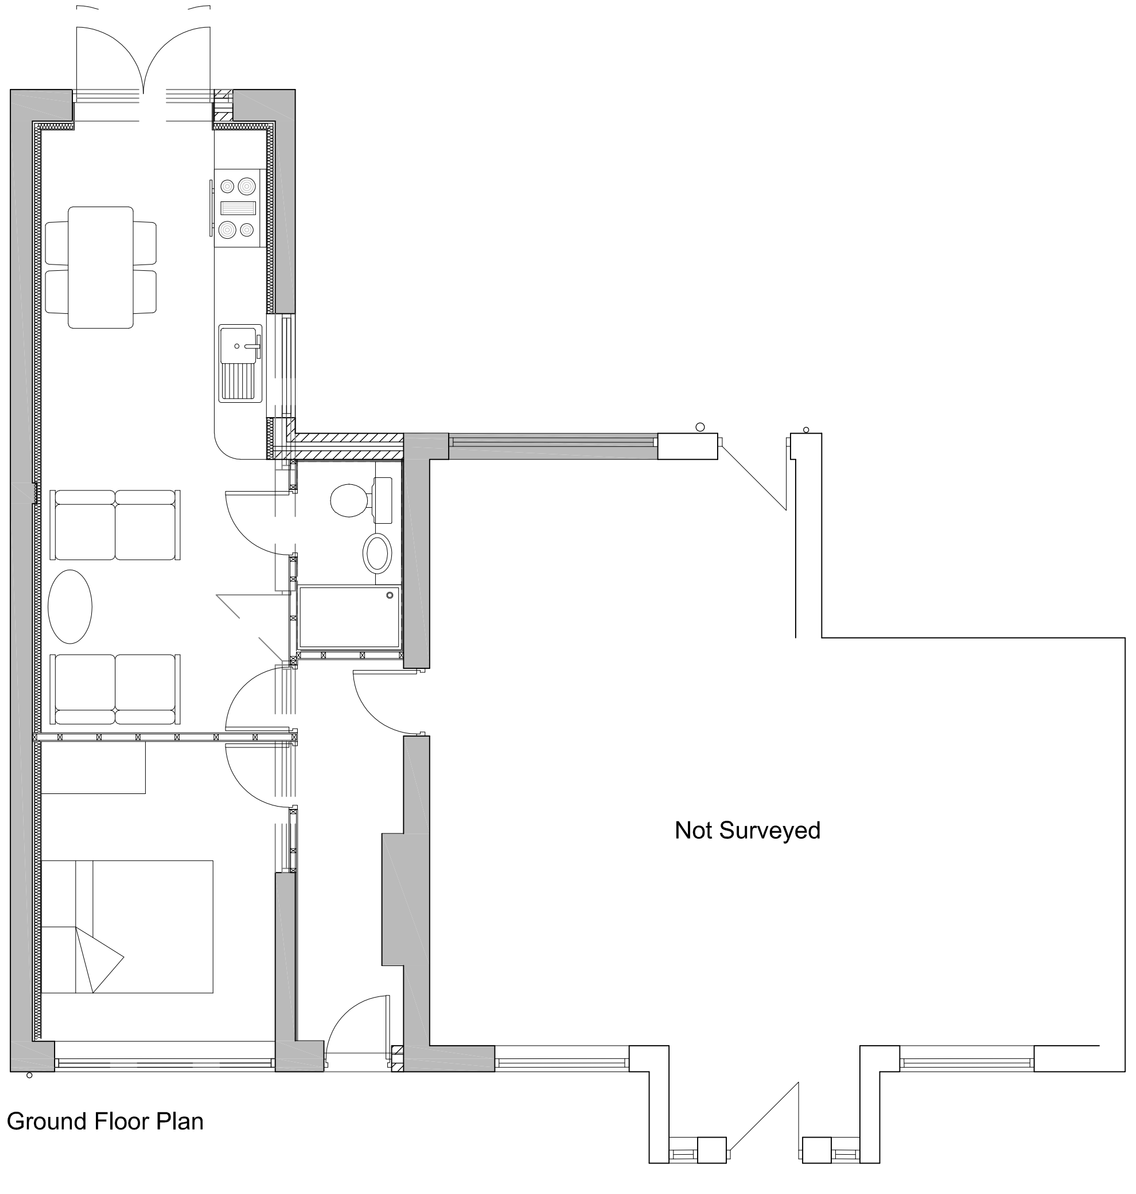

Ground Floor Plan



BLOCK PLAN 1:200

MODE
Architects & Development

01782 479644
admin@mode-uk.com
www.mode-uk.com
Pennant House Salem Street Stoke-on-Trent

Client Mr P Watters

Project Conversion of garage at 7 Cheddleton Heath Road, Cheddleton, Staffs

Title Plans & Elevations as Proposed

Status Planning

Scale @A1	Date	Drawn	Checked
1:50	Jun 19	KJM	

Drawing No. 17 030 AL(0)03

Rev

File Ref:

This drawing is subject to Copyright & must not be copied or reproduced without consent. Figured dimensions only are to be taken from this drawing. All contractors must visit the site and be responsible for taking and checking all dimensions relative to their work.