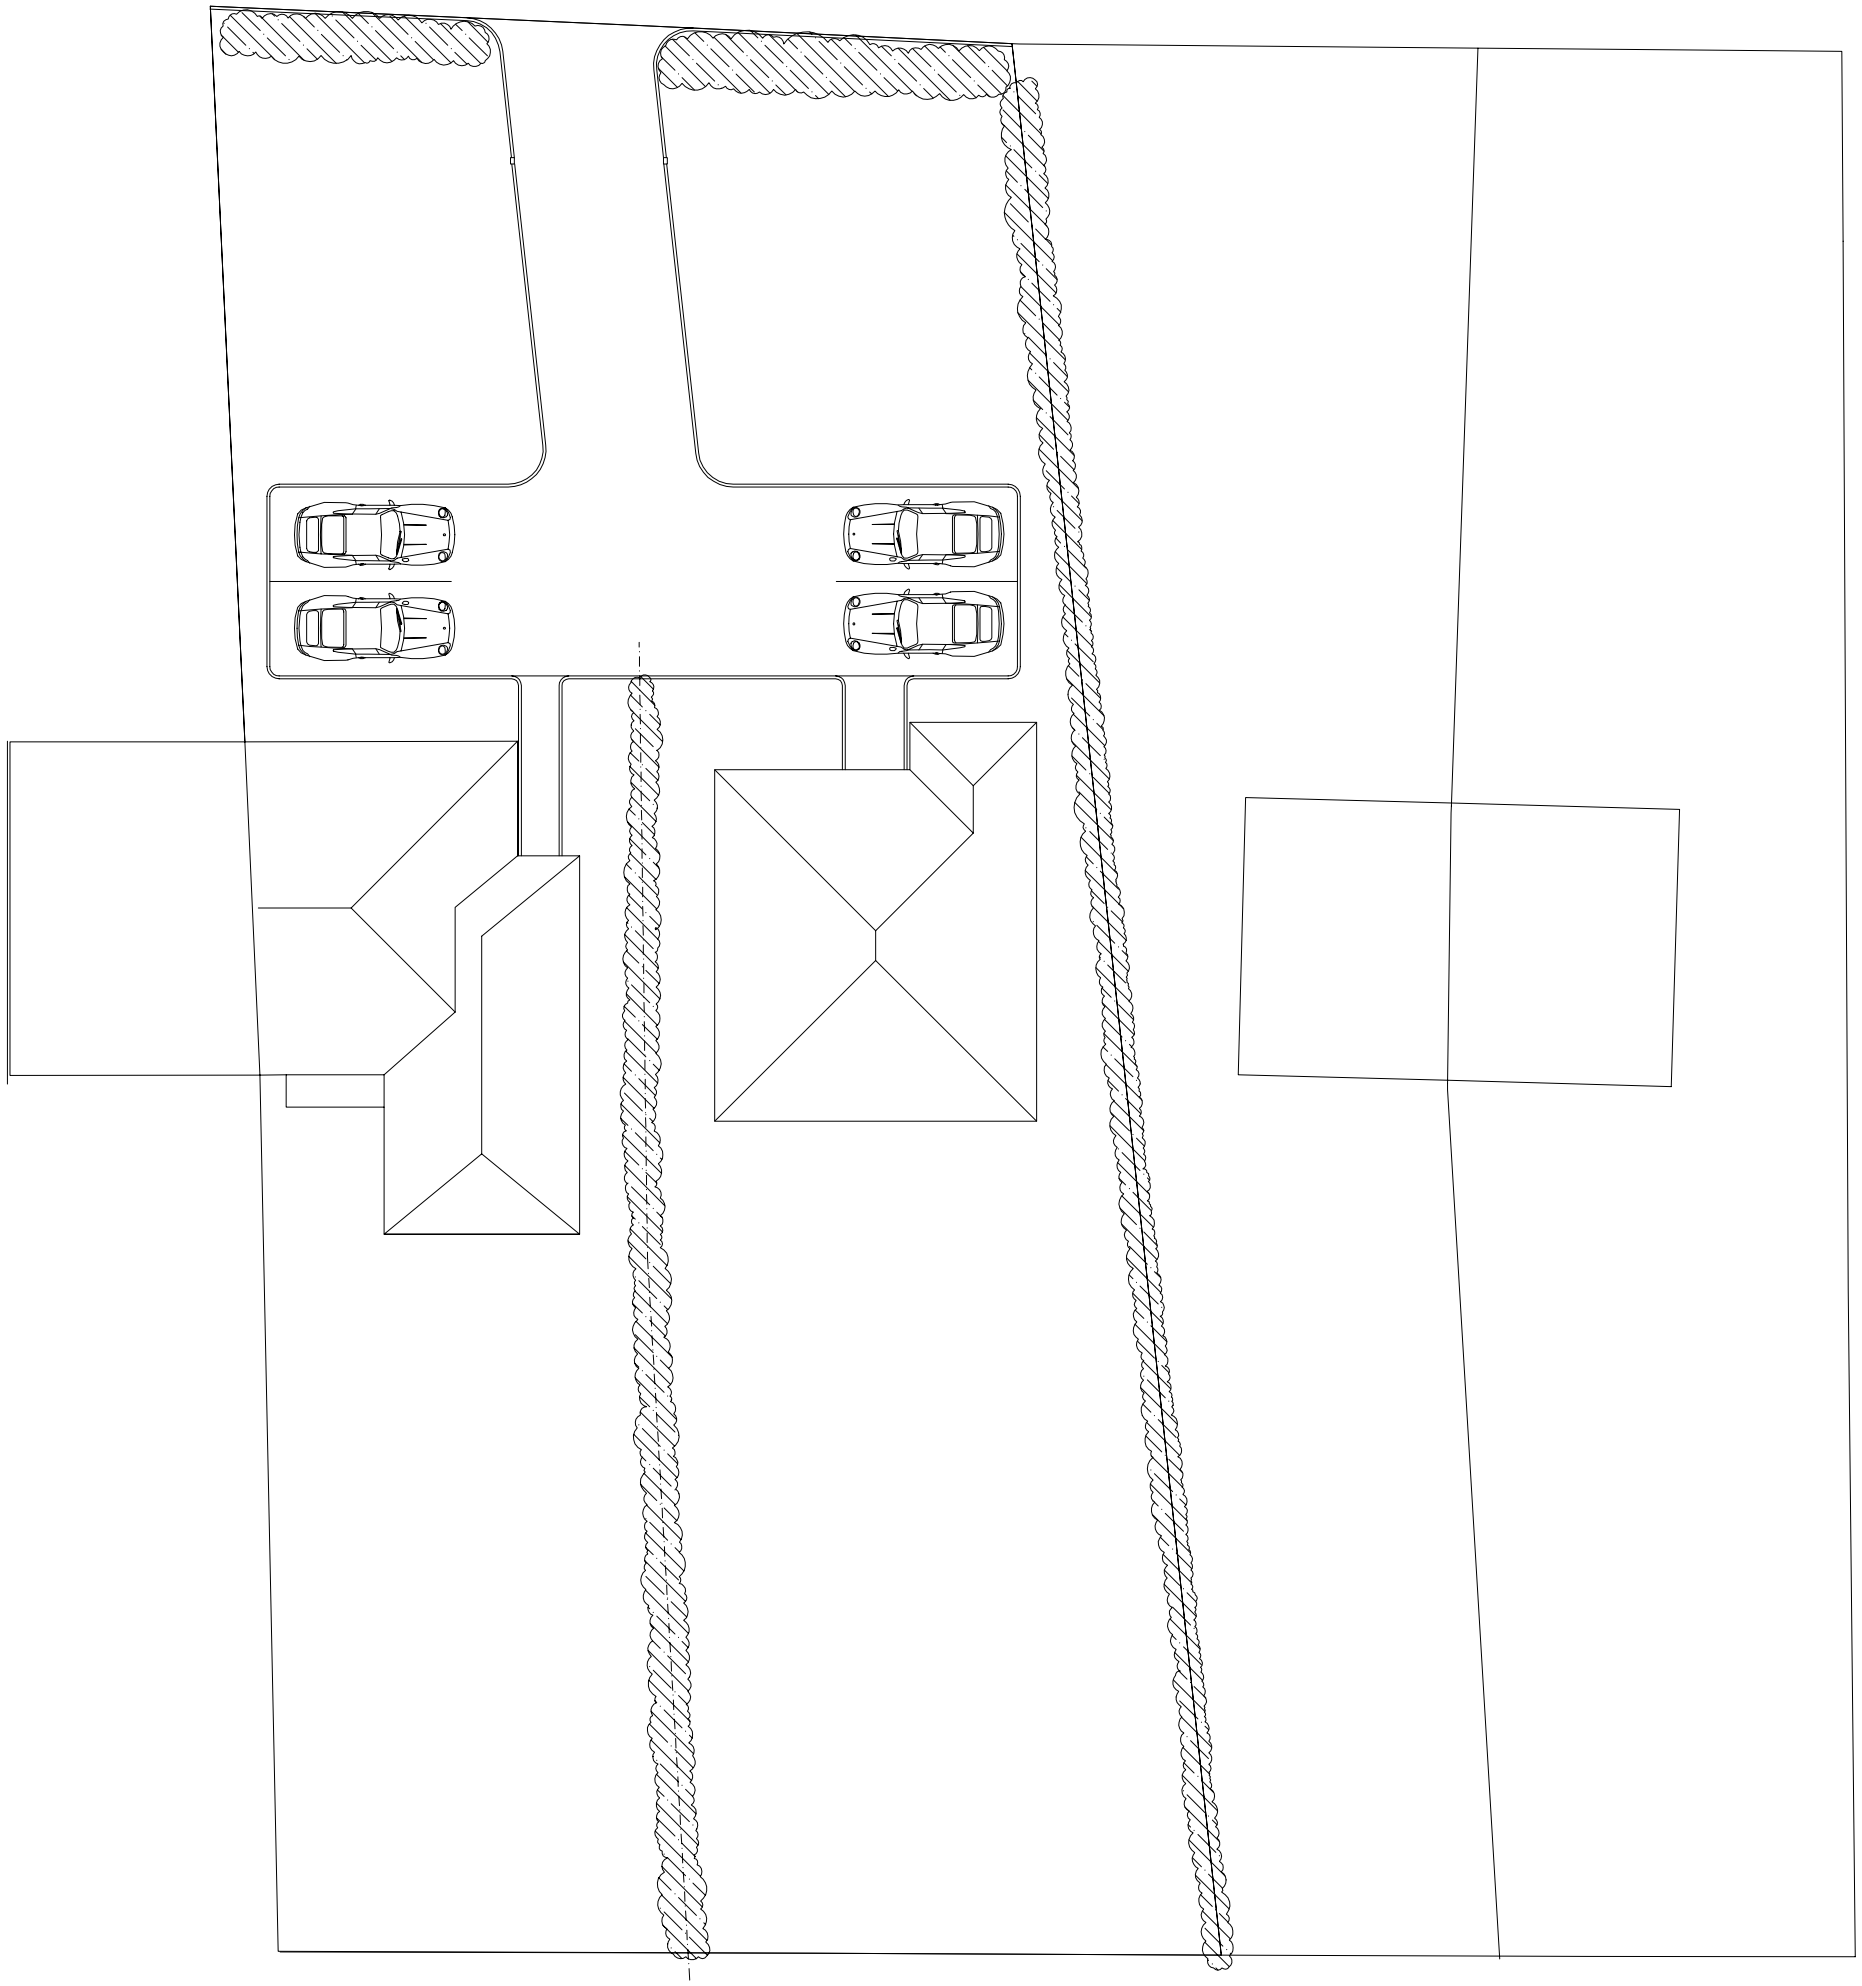

N

Site Block Plan 1:200

| | | | |
|---|---|---|---|
| UNLESS OTHERWISE SPECIFIED:<br>DIMENSIONS ARE IN MILLIMETERS<br>SURFACE FINISH:<br>TOLERANCES:<br>LINEAR:<br>ANGULAR: | STATUS | | |
| NAME:<br>ADAM<br>TATTON | DATE:<br>27.06.2019 | REV:<br>0 | TITLE:<br>SITE BLOCK PLAN PROPOSED |
| SCALE:<br>1:200 ON A3 | PROJECT:<br>71 CELLARHEAD RD,<br>ST9 0HW<br>PROPOSED EXTENSION | WEIGHT: | DWG NO.<br>001800 004 |