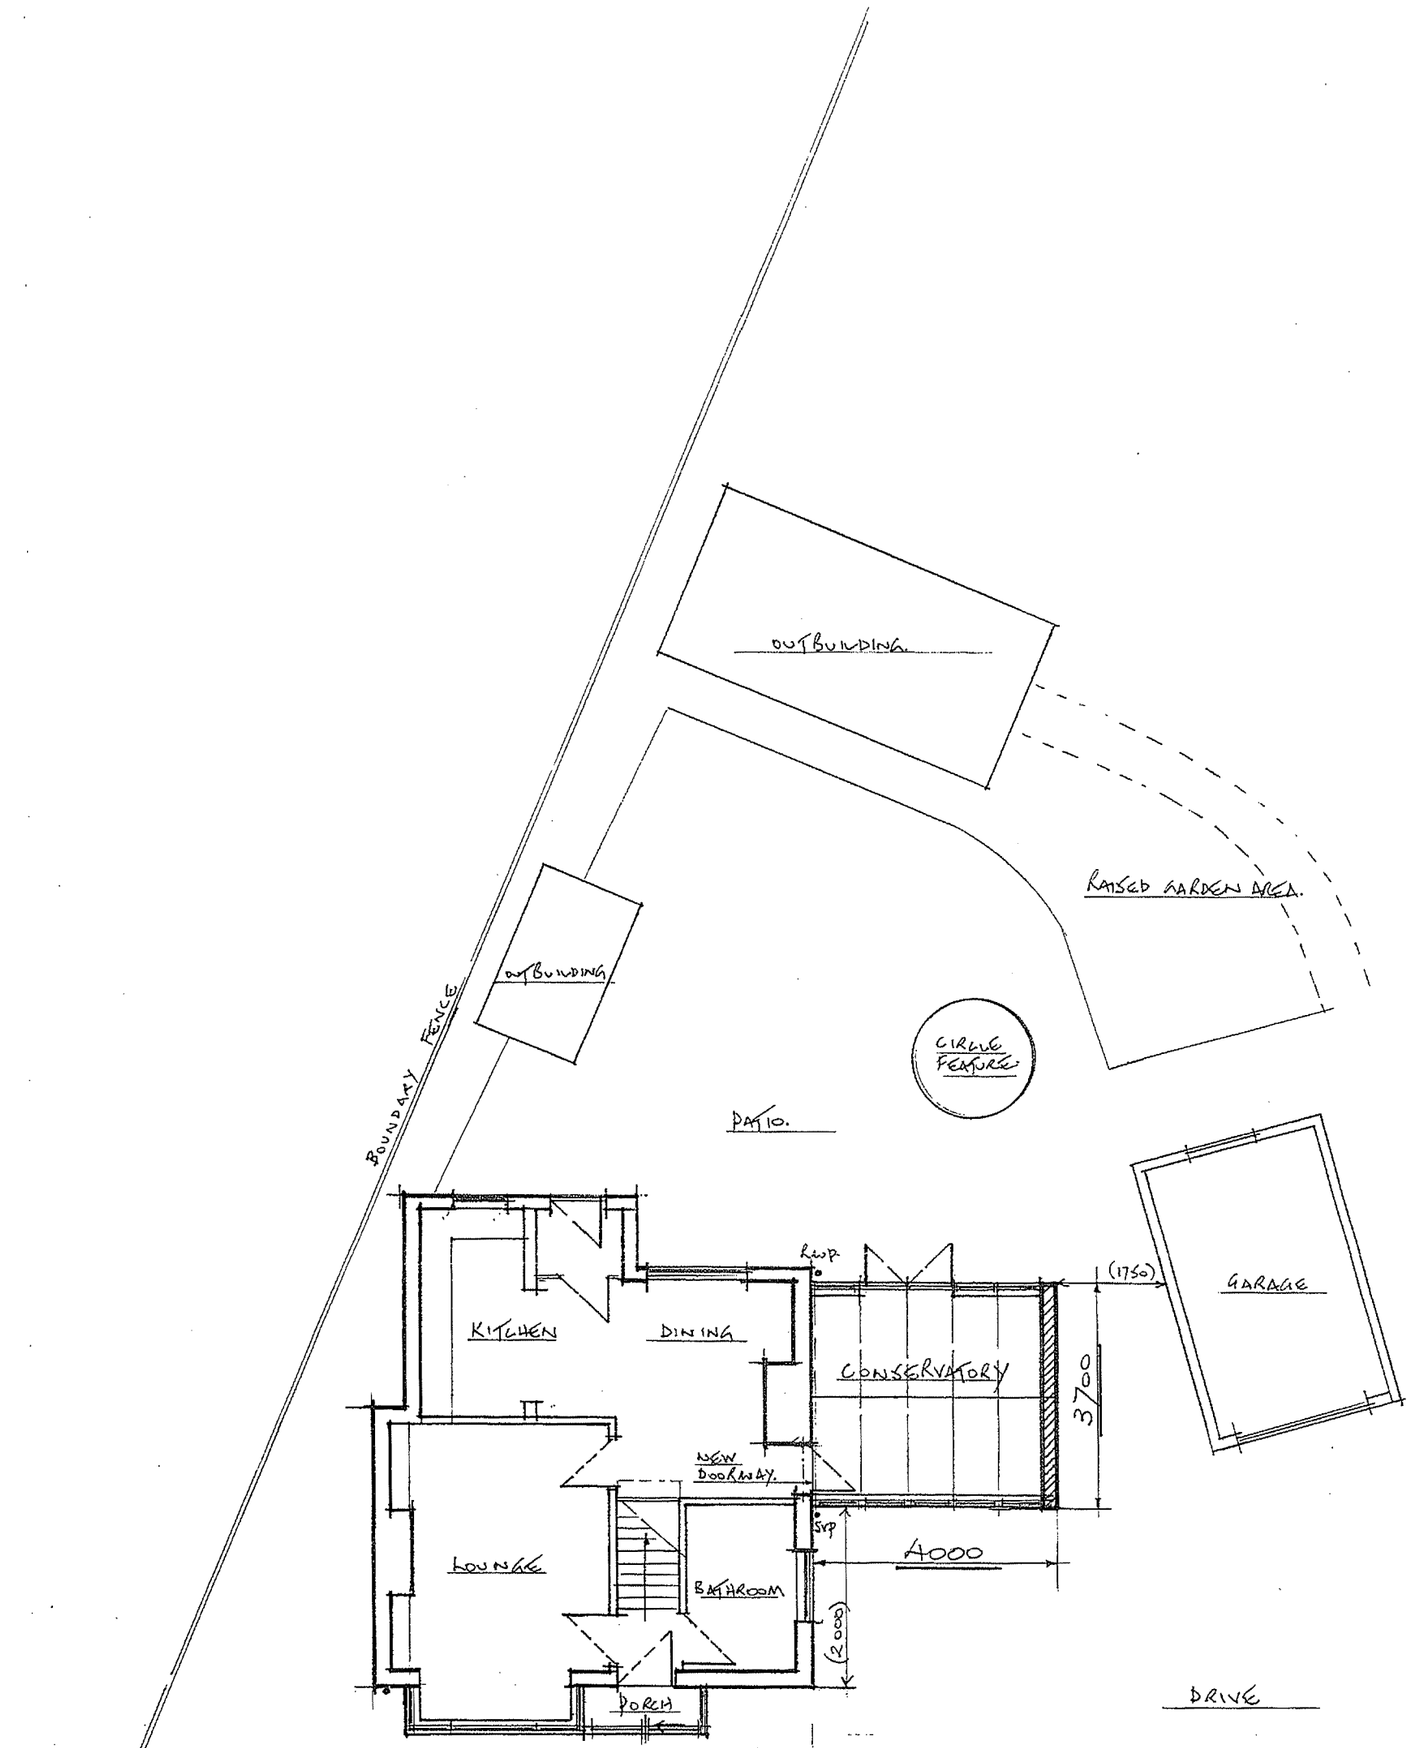


SPECIFICATION

WHITE P.V.C. FRAMEWORK
CLEAR GLAZING
'CLEARVIEW PLUS' SOLAR ACTIVE GLASS ROOF
FACE BRICK WALLING TO MATCH DWELLING
RAINWATER TO EXISTING DRAINAGE
FLOOR LEVEL TO EXACT LEVEL OF DWELLING.

PROPOSED CONSERVATORY TO 'CORNER HOUSE', UNDER THE HILL, BIDDULPH MOOR; FOR MR. AND MRS. JARDINE.

DRG. No. 390300510/3.

SCALE~1:100.

10/00495/