
EXISTING SITE PLAN

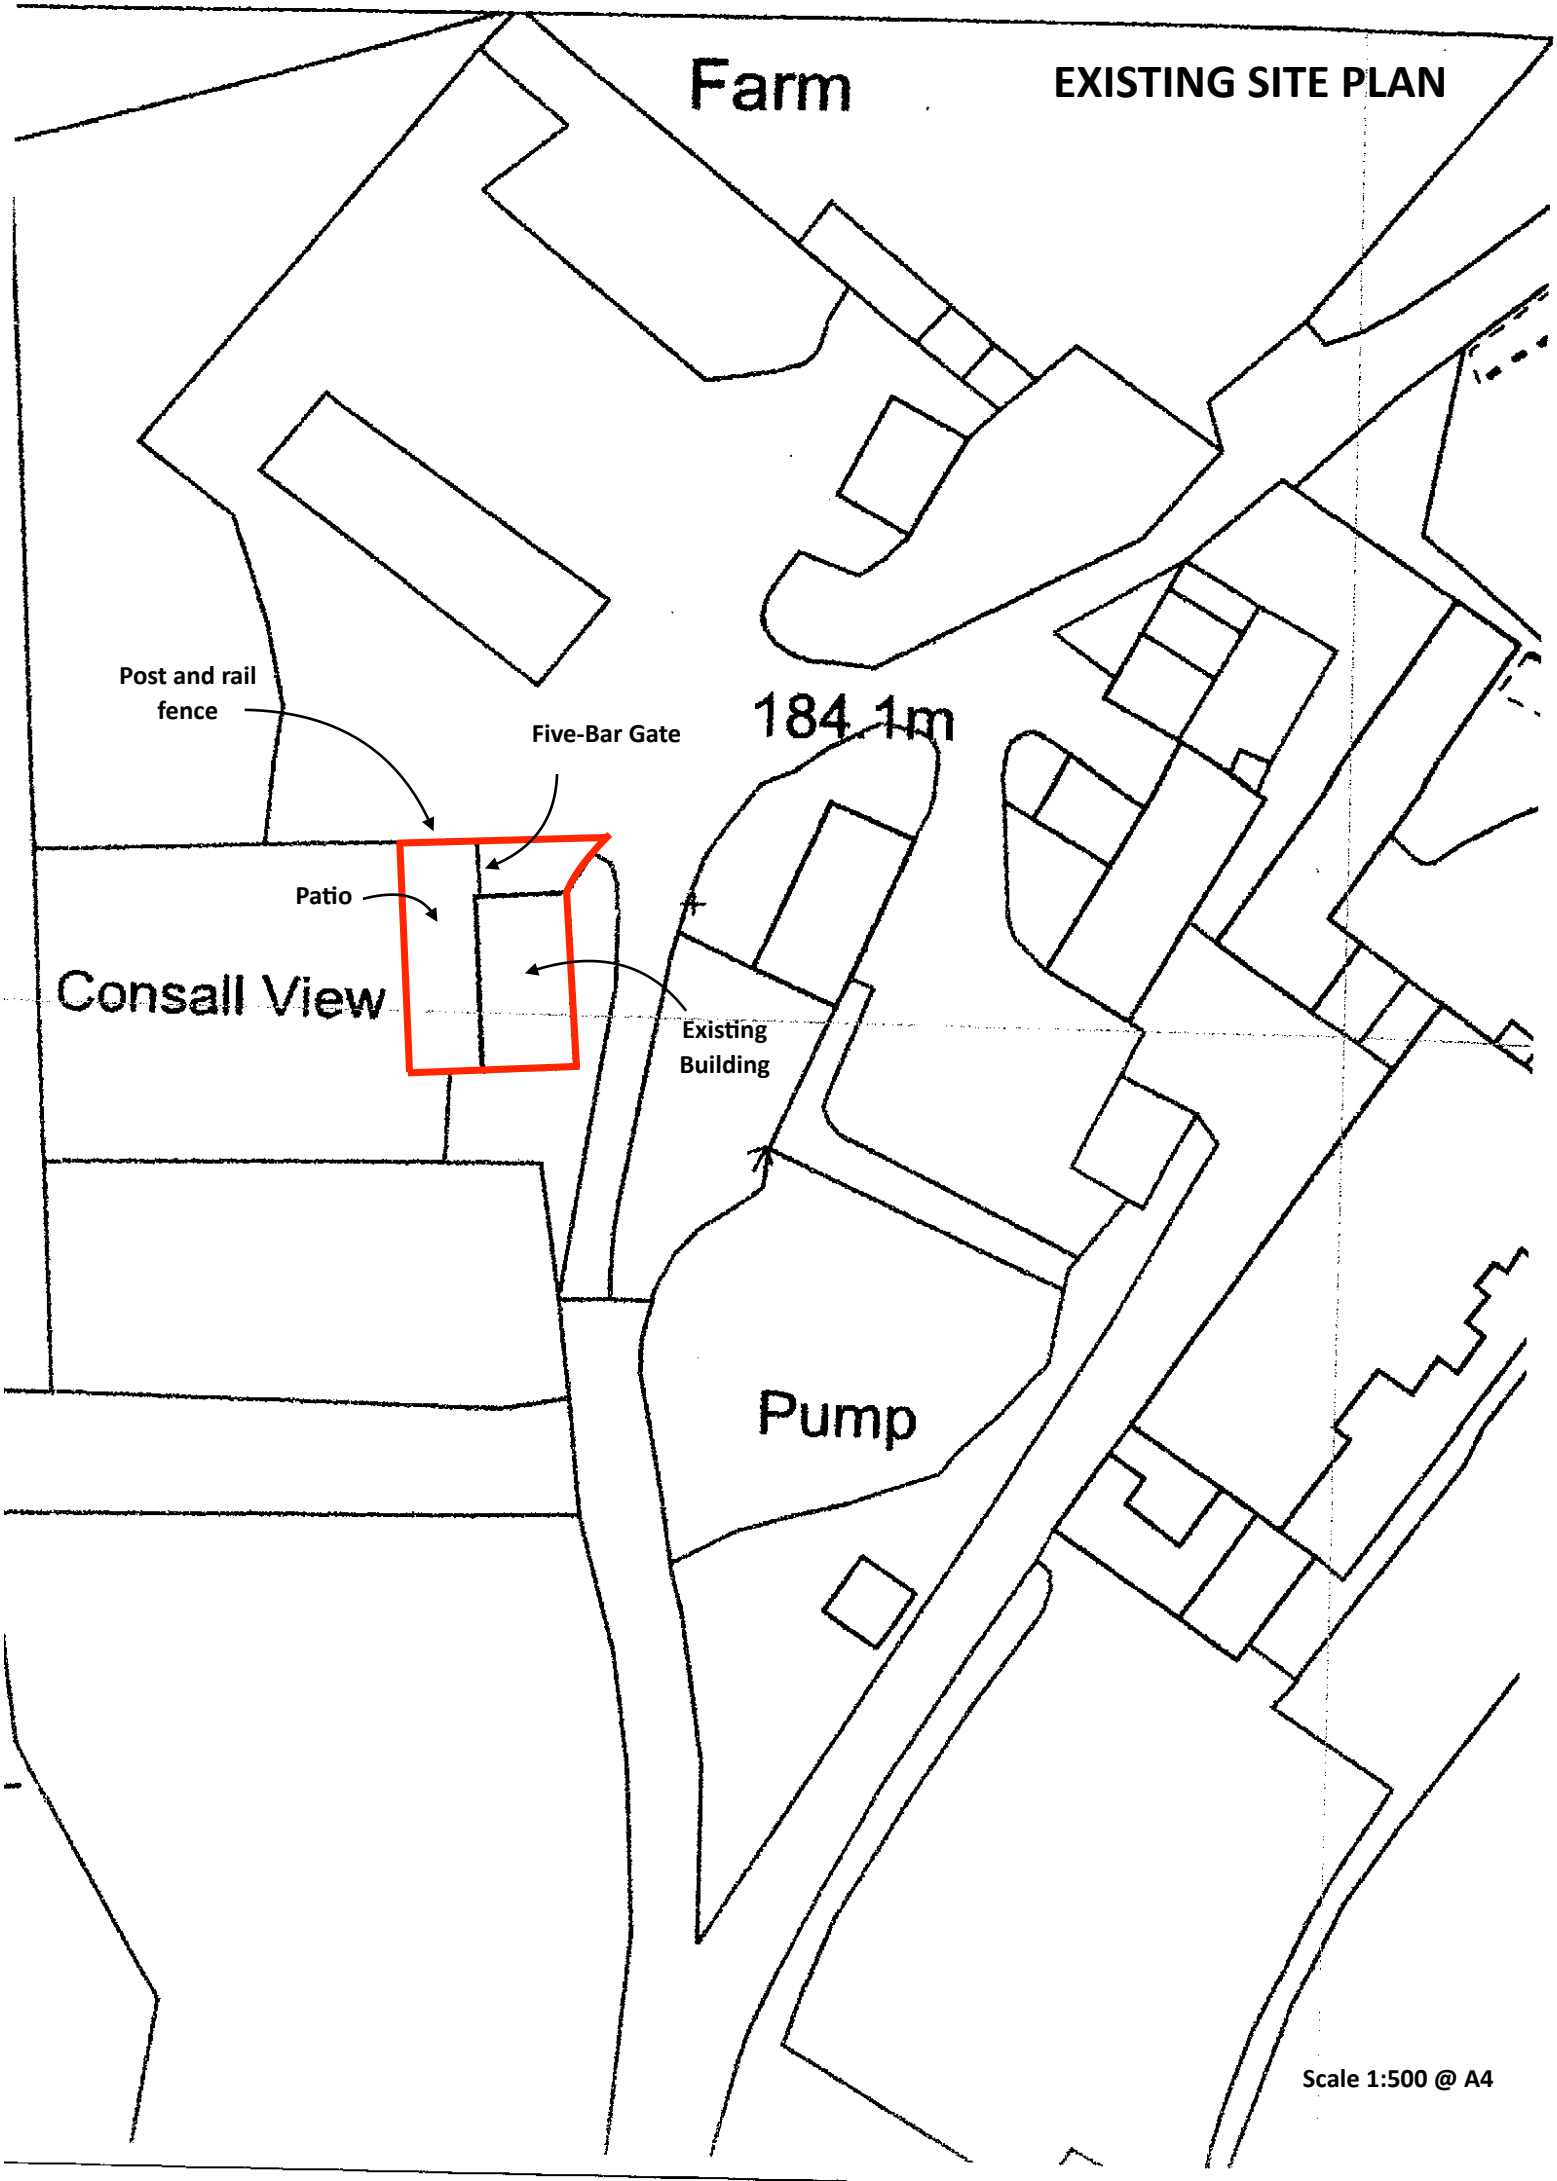

Scale 1:500 @ A4