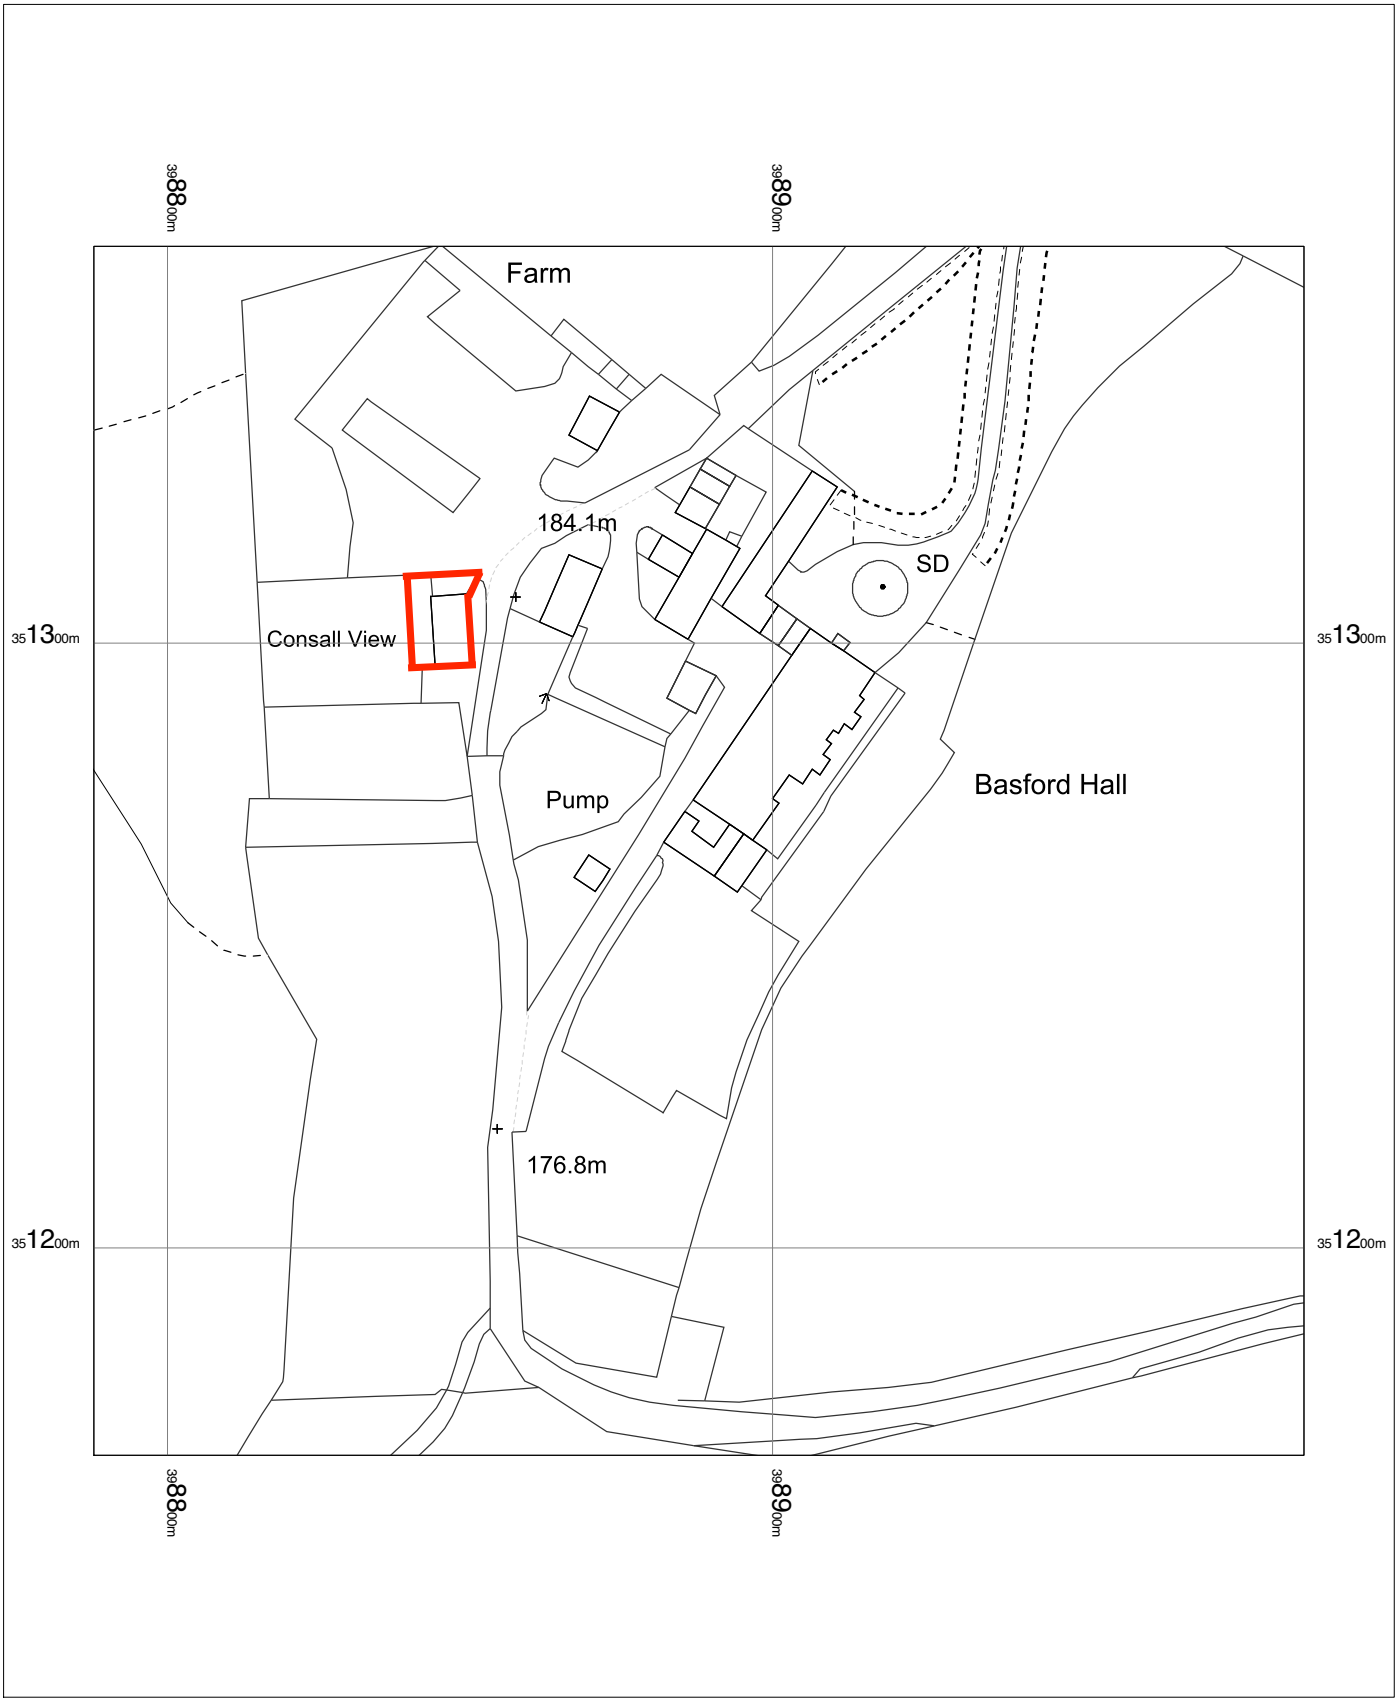


Basford Hall
Basford Green Road
Cheddleton
Staffs
ST13 7ER

OS MasterMap 1250/2500/10000 scale
Tuesday, March 12, 2019, ID: BW1-00784437
www.blackwellmapping.co.uk

1:1250 scale print at A4, Centre: 398888 E, 351266 N

© Crown Copyright Ordnance Survey. Licence no. 100041041

N

BLACKWELL'S
www.blackwellmapping.co.uk
TEL: 0114 268 7658
maps.sheffield@blackwell.co.uk