Site Plan : Coltscroft Barn, Ipstones, ST10 2JR

Scale 1:500

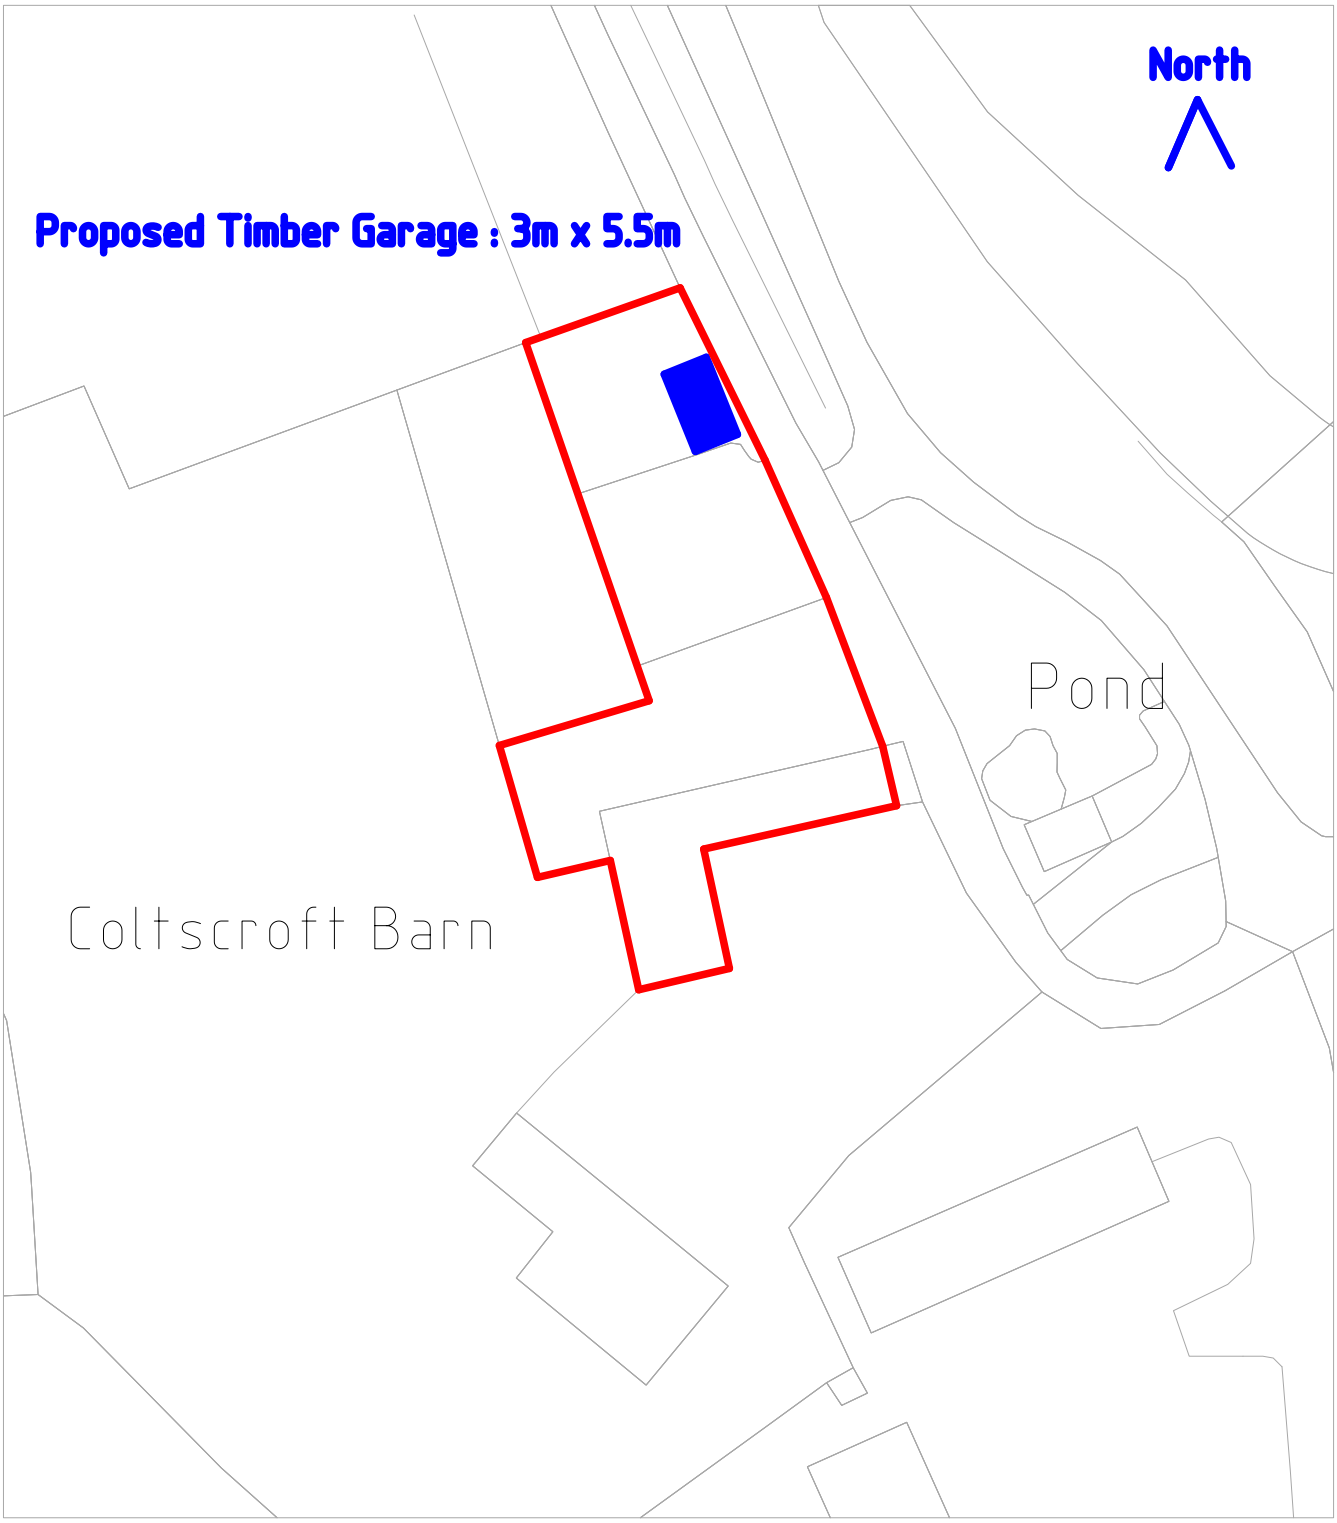

ReQuestAPlan
Map number: TQRQM19118094242038

Title: Coltscroft Barn, Ipstones, ST10 2JR
Map Produced for: Mr Becker
OS Licence number: 0100042766

10 m 20 m 30 m