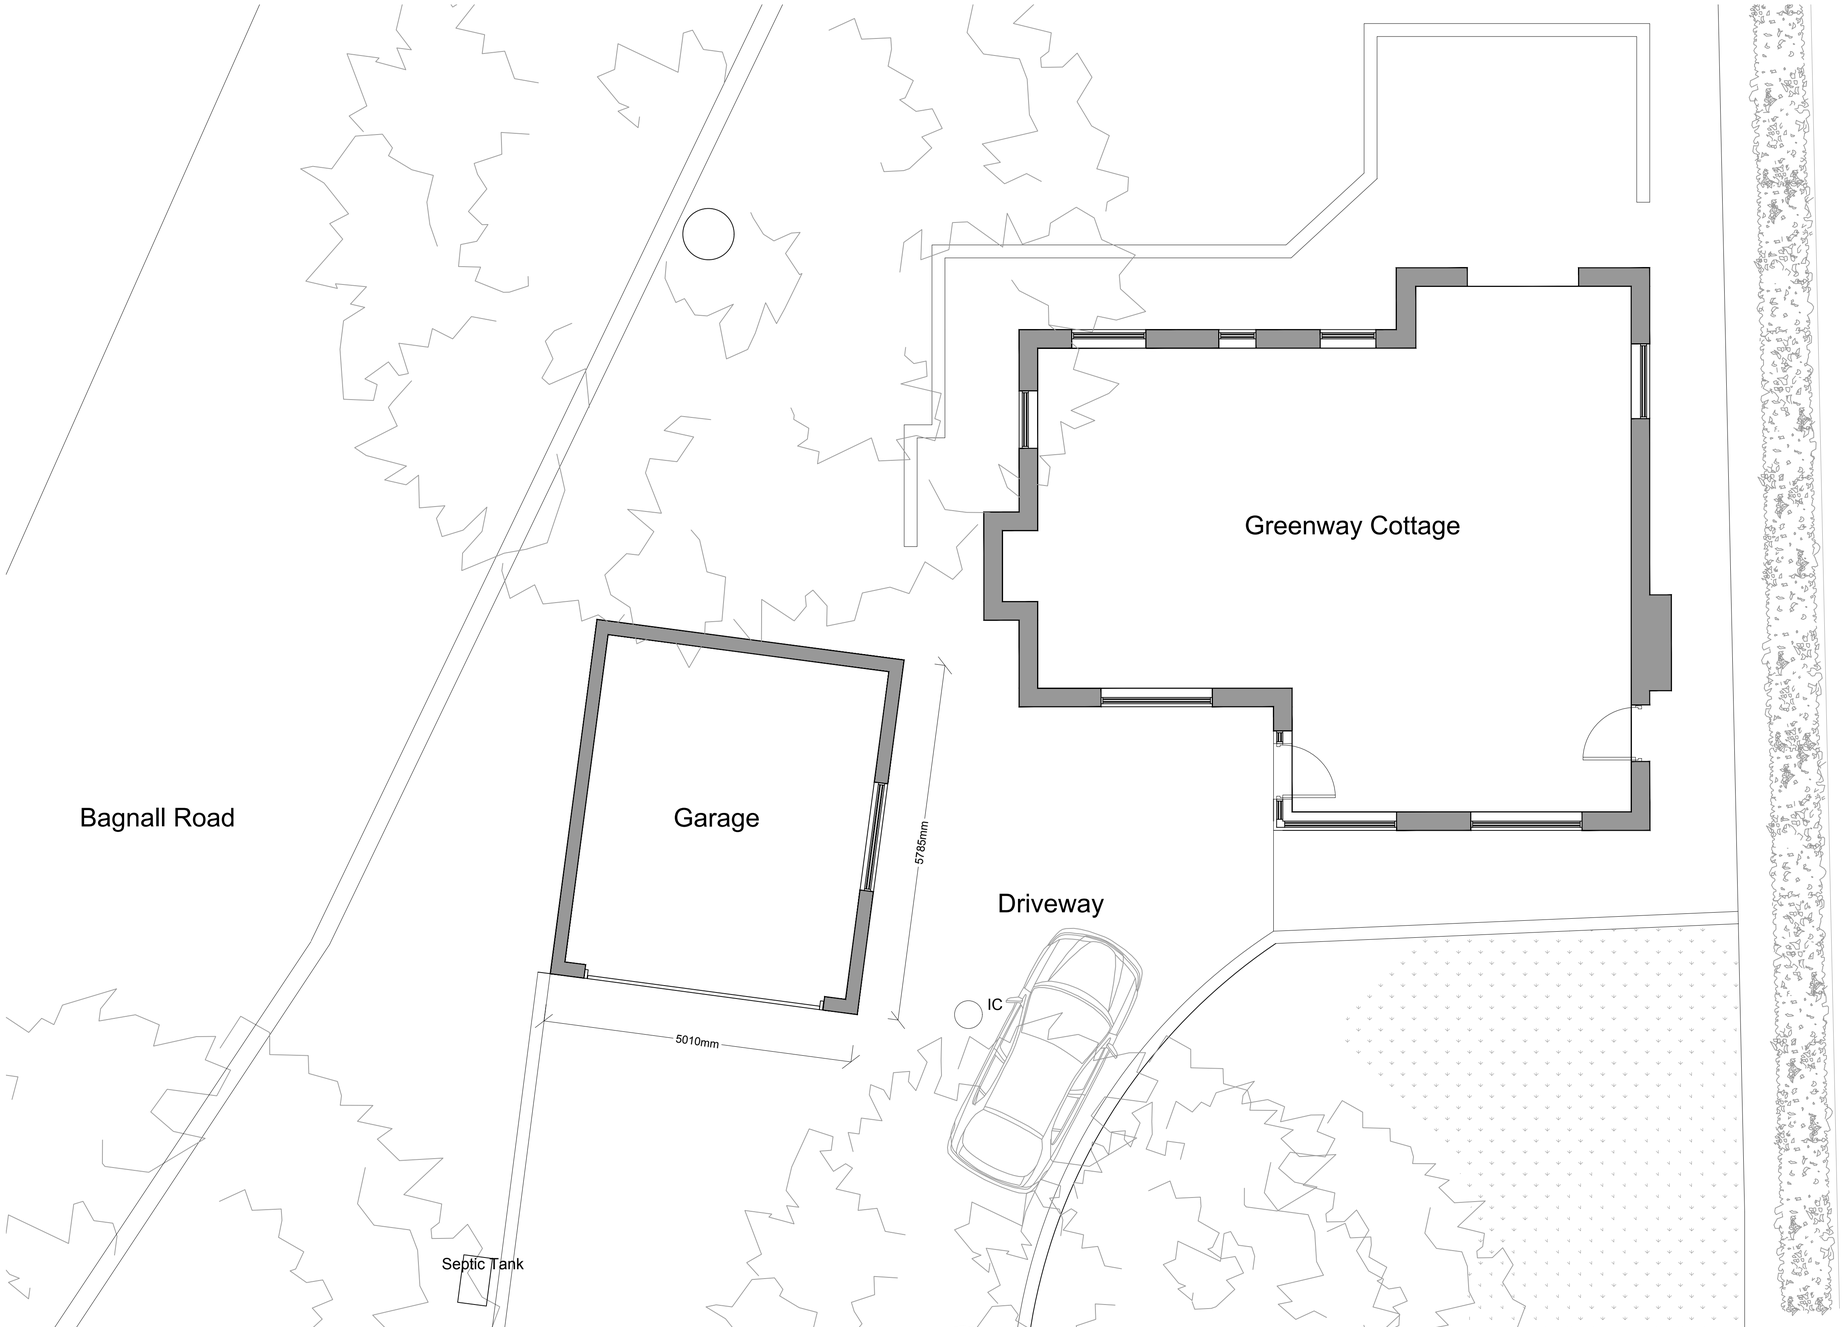

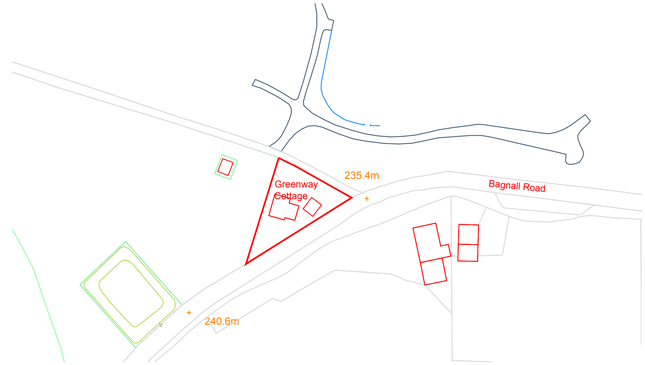

Existing Location Plan @ 1: 1250

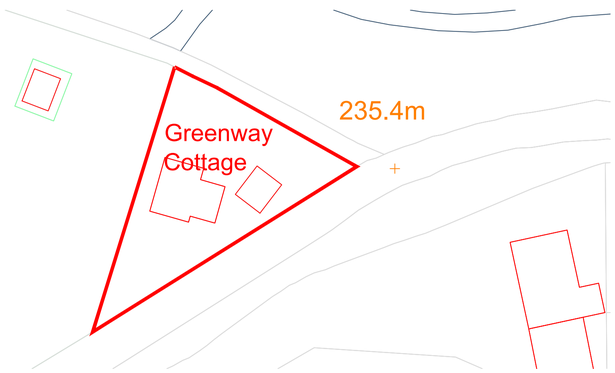

Existing Site Plan @ 1: 500



FOREFRONT
DEVELOPMENT CONSULTING
4 Ridge House, Ridge House Drive, Festival Park, S-O-T. ST1 5SJ
Office 01782 216912 WWW.FOREFRONTDC.UK

CLIENT

MR A MCGRAW

PROJECT

Proposed conversion of garage to ancillary accommodation comprising increase of ridge height and front extension at Greenway Cottage, Bagnall, Staffordshire, ST9 9JU

TITLE

Existing Plans & Location Plan

OS License - 0100031673

SCALE	DRAWN
1:50 @ A1	DME
DRG NO.	DATE
19-113-01	24 / 06 / 19

REV.	DESCRIPTION	DATE

The contents of this drawing are the copyright of Forefront Development Consulting .