

EXISTING FRONT ELEVATION

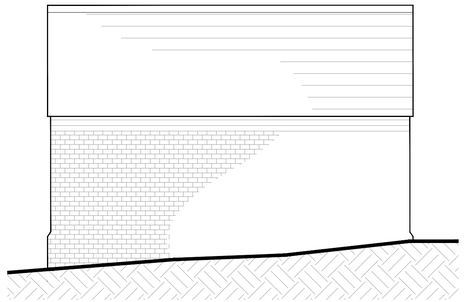

EXISTING REAR ELEVATION

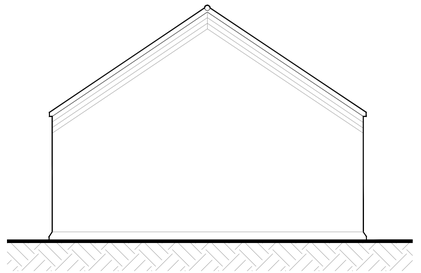

EXISTING SIDE ELEVATION

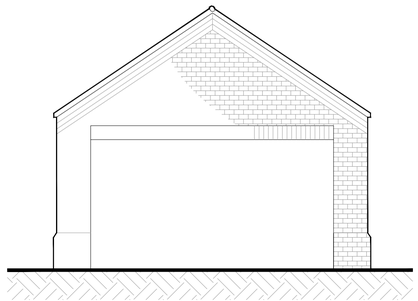

EXISTING FRONT ELEVATION

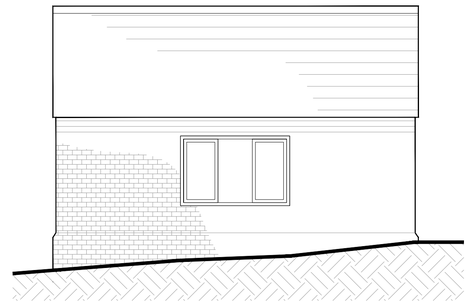

EXISTING SIDE ELEVATION

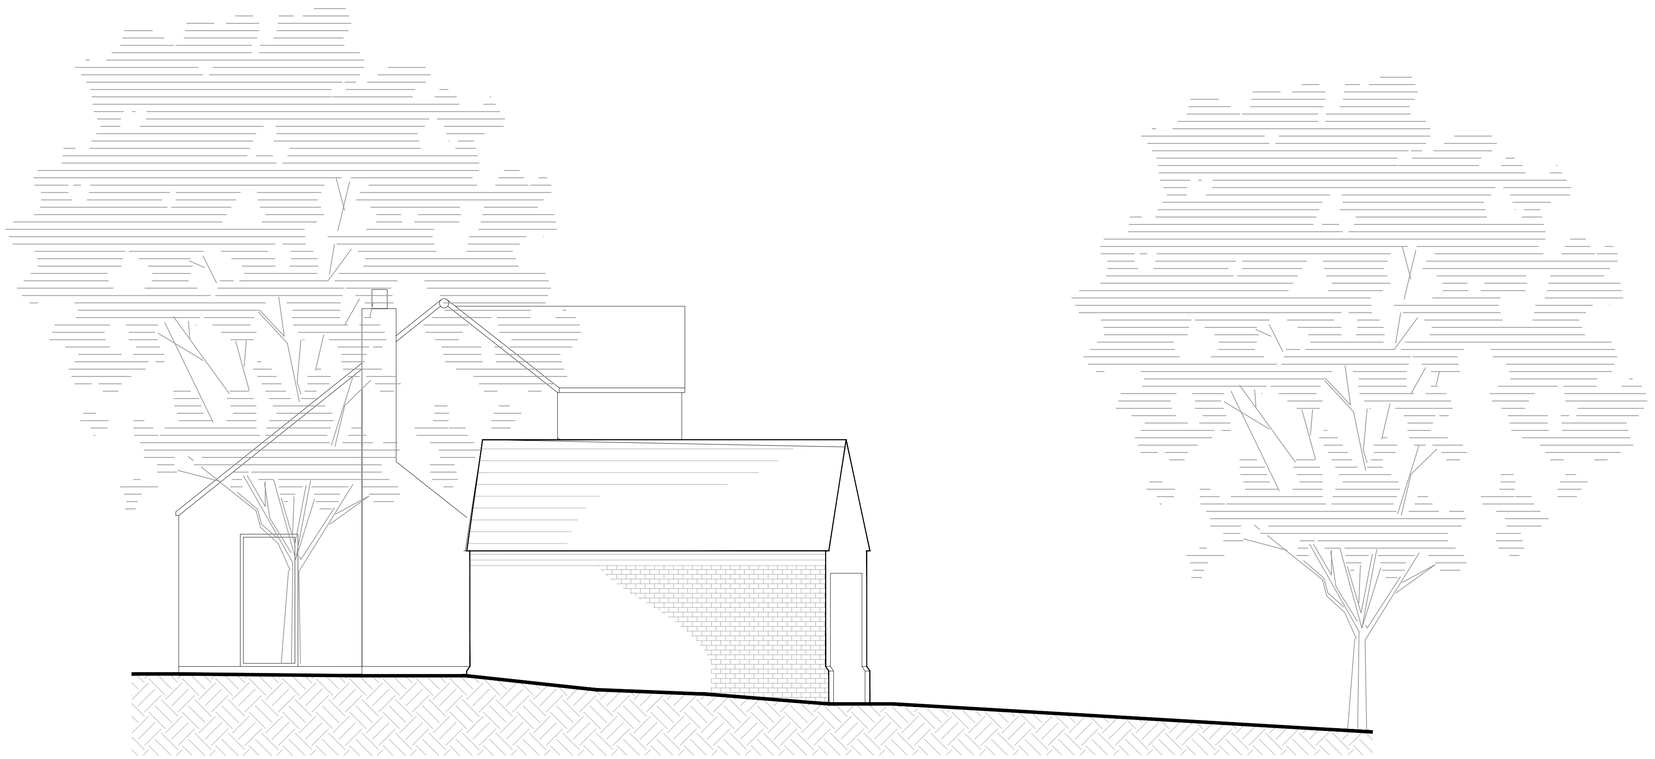

EXISTING SIDE ELEVATION

FOREFRONT
DEVELOPMENT CONSULTING

4 Ridge House, Ridge House Drive, Festival Park, S-O-T. ST1 5SJ
Office 01782 216912 WWW.FOREFRONTDC.UK

CLIENT

MR A MCGRAW

PROJECT

Proposed conversion of garage to ancillary accommodation comprising increase of ridge height and front extension at Greenway Cottage, Bagnall, Staffordshire, ST9 9JU

TITLE

Existing Elevations

OS License - 0100031673

SCALE	DRAWN
1:50 @ A1	DME
DRG NO.	DATE
19-113-02	24 / 06 / 19

REV.	DESCRIPTION	DATE

The contents of this drawing are the copyright of Forefront Development Consulting .