PLEASE NOTE
Where required, existing protected tree crowns are to be lifted subject to relevant permissions.



PROPOSED FRONT ELEVATION

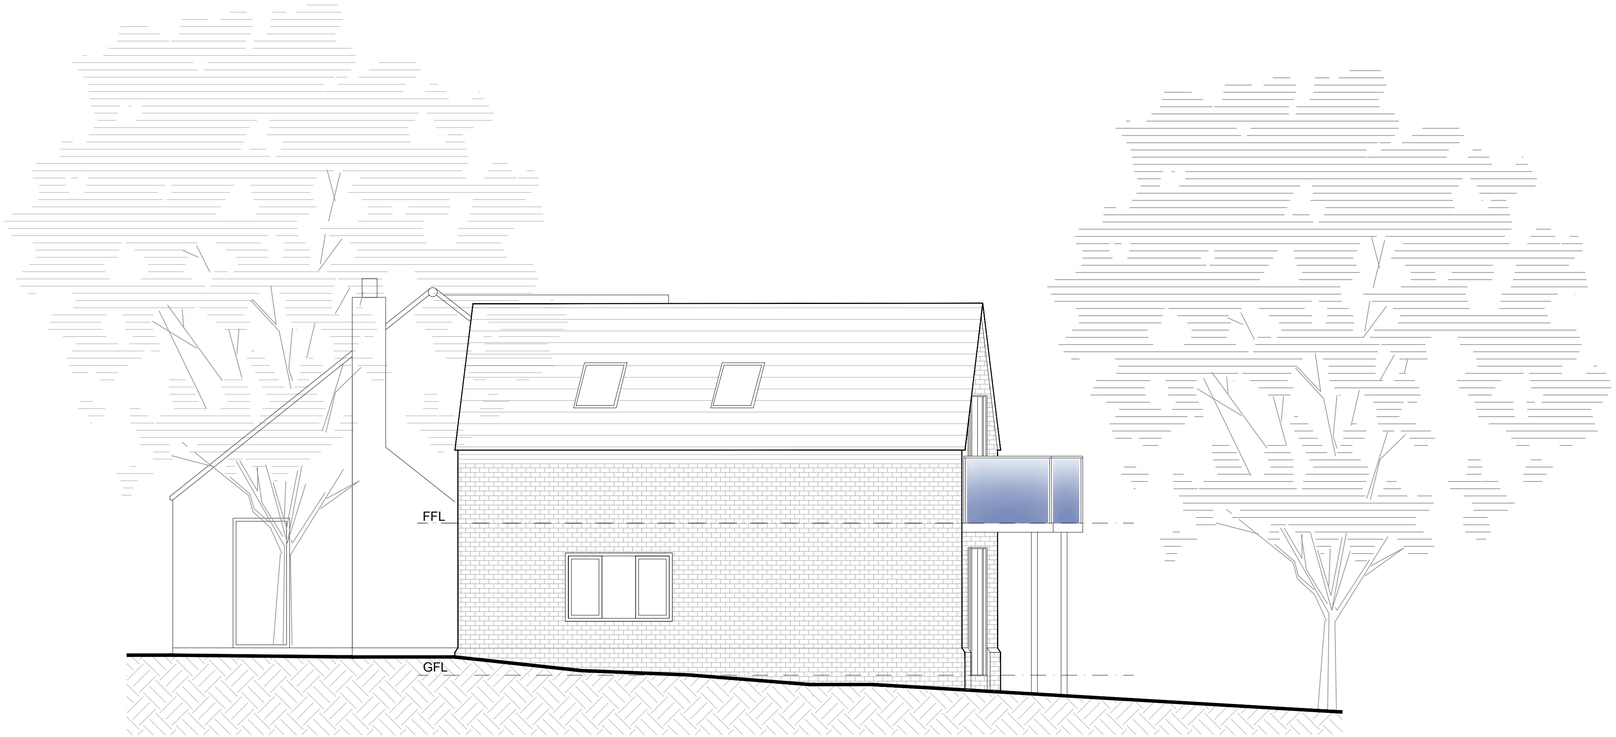

PROPOSED SIDE ELEVATION

FOREFRONT
DEVELOPMENT CONSULTING
4 Ridge House, Ridge House Drive, Festival Park, S-O-T. ST1 5SJ
Office 01782 216912 WWW.FOREFRONTDC.UK

CLIENT

MR A MCGRAW

PROJECT

Proposed conversion of garage to ancillary accommodation comprising increase of ridge height and front extension at Greenway Cottage, Endon, Staffordshire, ST9 9JU

TITLE

Proposed Elevations in context to dwelling

OS License - 0100031673

SCALE	DRAWN
1:50 @ A1	DME
DRG NO.	DATE
19-113-05	01 / 07 / 19

REV.	DESCRIPTION	DATE

The contents of this drawing are the copyright of Forefront Development Consulting .