Site Location Plan

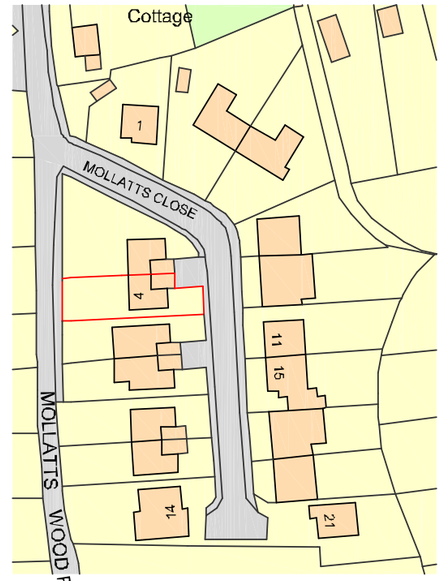

Ordnance Survey, (c) Crown Copyright 2019. All rights reserved. Licence

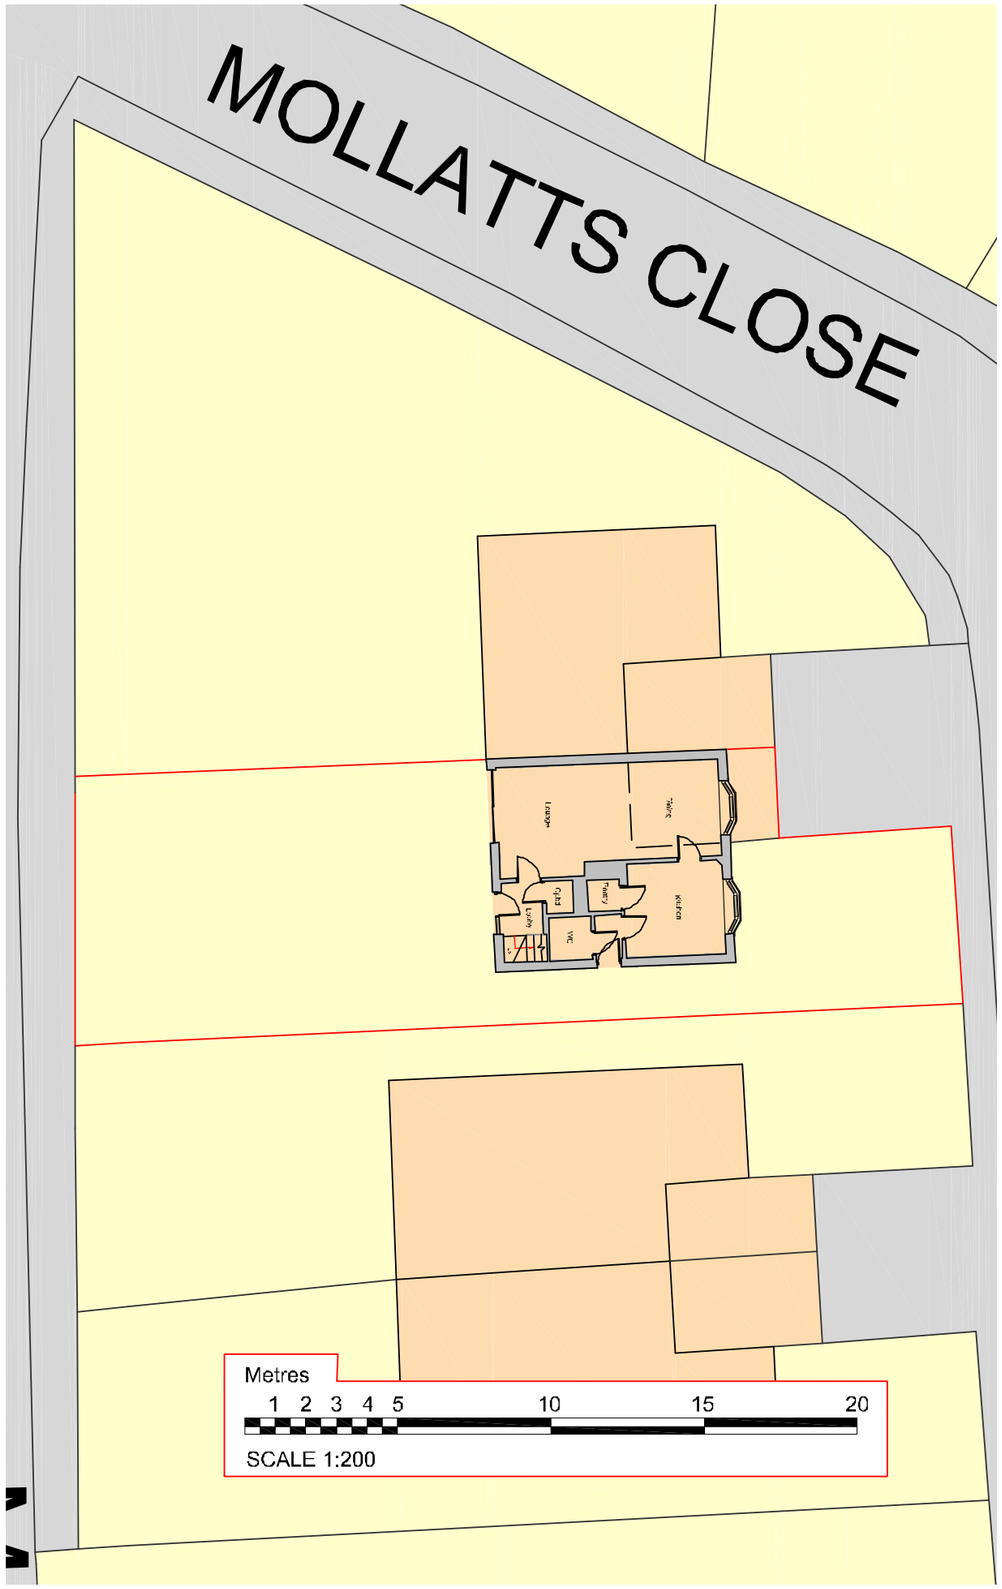

Existing Site Plan

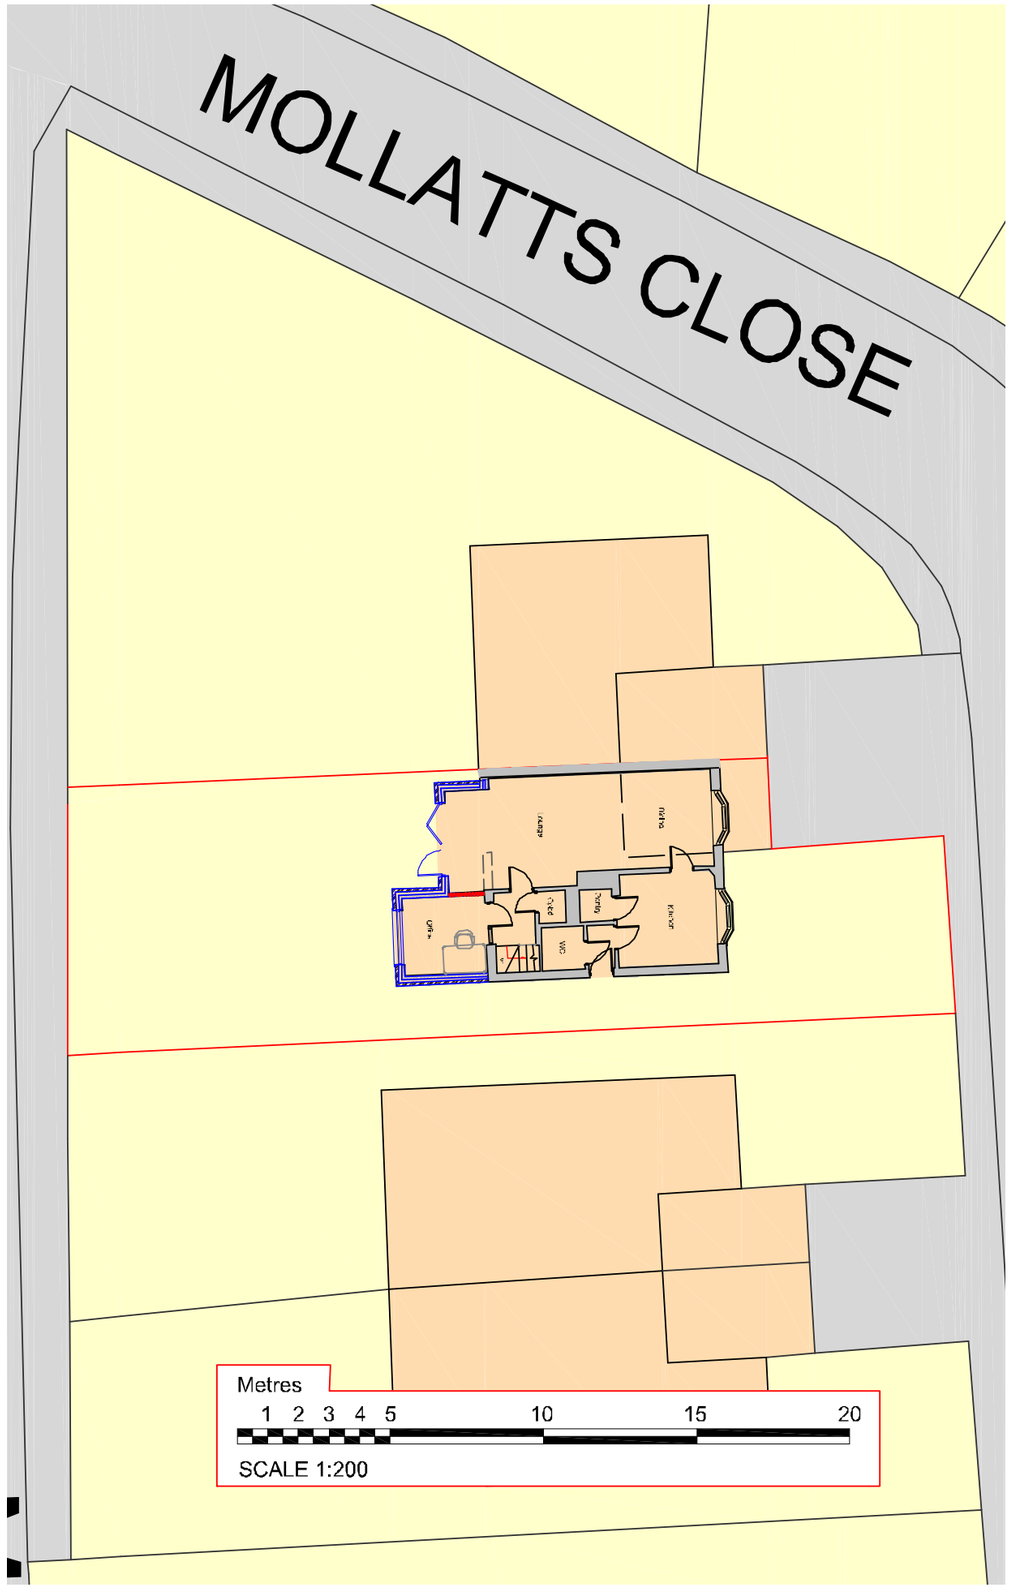

Proposed Site Plan

N

DBD Architectural Consultancy ©2019

1. Copyright is vested with DBD Architectural Consultancy.

2. All dimensions to be checked on site before proceeding.

3. Contractor to check/adjust dimensions of new work to suit existing conditions.
Do not assume existing structure or details are plumb, square or level.

4. Contractor must notify the architect of any discrepancies before proceeding.

5. All drawings to be read in conjunction with all other consultants drawings and specs.

Rev	Date	Description
A	06.07.19	Amended following client instruction

DBD Architectural Consultancy

DBD Architectural Consultancy Ltd
50 Broad Street, Leek,
Staffordshire, ST13 5NS
01538 383118
mail@dbdconsultants.co.uk
www.dbdconsultants.co.uk

Mr & Mrs Marson
4 Mollats Close, Leek
ST13 7AJ
Client

Proposed Two-Storey Rear Extension
Project

Title
Site Plans

Stage: Planning

Size: A3	Date: 28.05.19	Job No: 1928
Scale: 1:100		

Drawing Number: PL 01A