

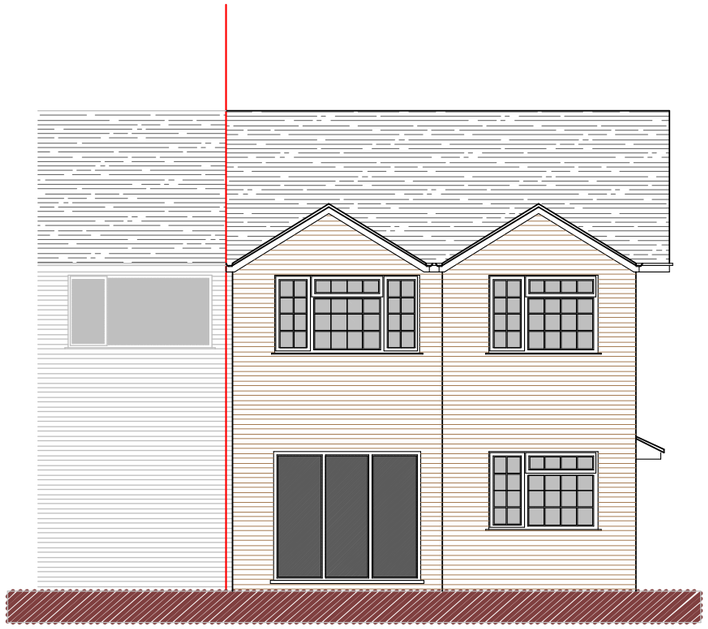



Rear Elevation

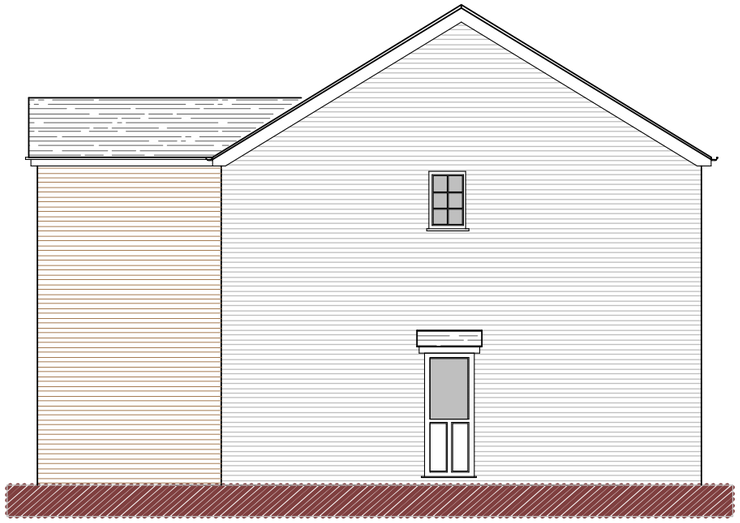


Side (North) Elevation

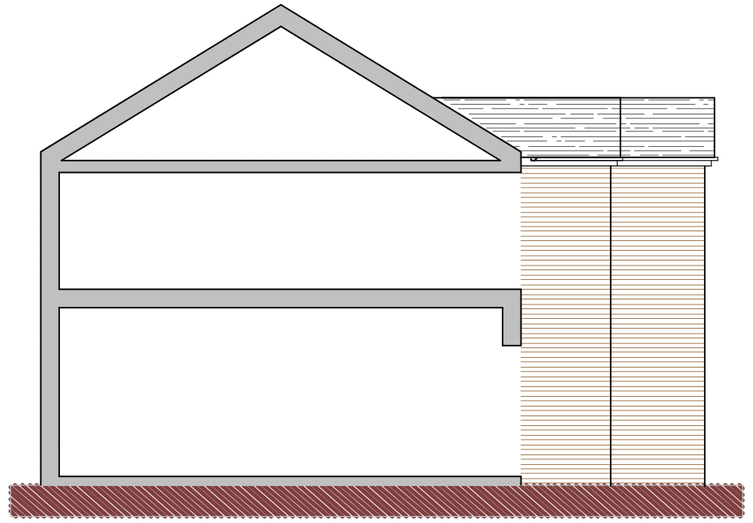

Side (South) Elevation

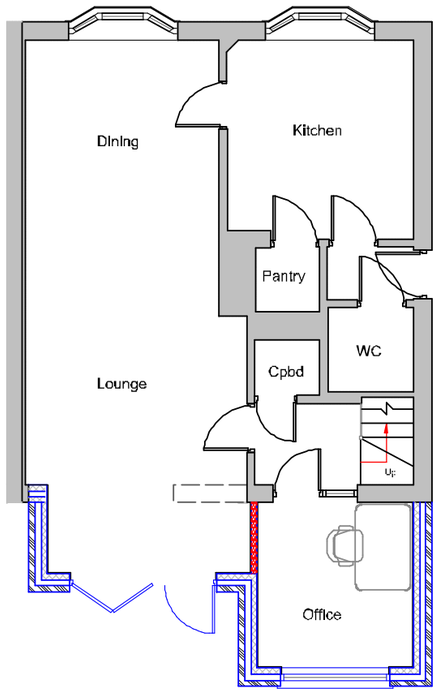


Ground Floor Plan

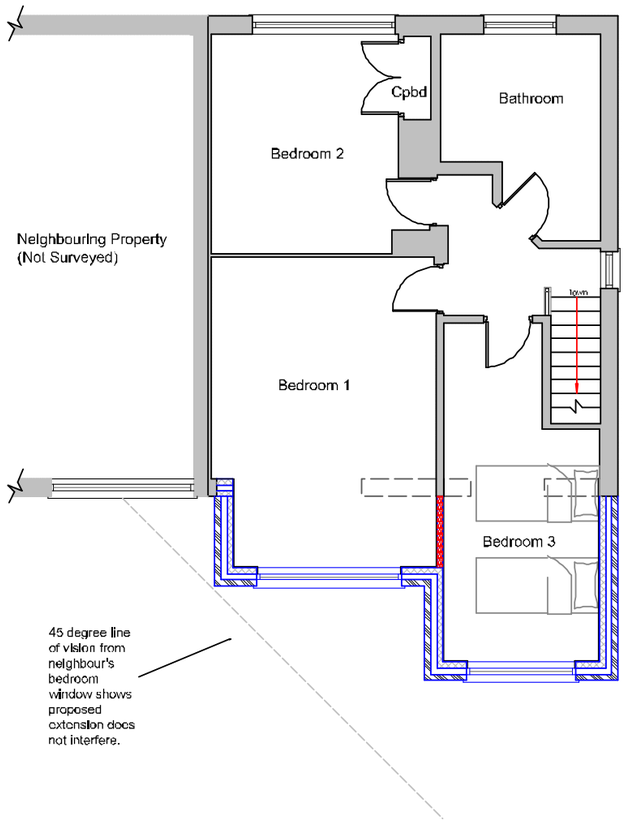


First Floor Plan

Metres

1 2 3 4 5 10

SCALE 1:100

**DBD Architectural Consultancy ©2019**

1. Copyright is vested with DBD Architectural Consultancy.

2. All dimensions to be checked on site before proceeding.

3. Contractor to check/adjust dimensions of new work to suit existing conditions.
Do not assume existing structure or details are plumb, square or level.

4. Contractor must notify the architect of any discrepancies before proceeding.

5. All drawings to be read in conjunction with all other consultants drawings and specs.

| Rev | Date | Description |
|---|---|---|
| | | |
| | | |
| A | 06.07.19 | Amended following client instruction |

DBD Architectural Consultancy

**DBD Architectural Consultancy Ltd**
50 Broad Street, Leek,
Staffordshire, ST13 5NS
01538 383118
mail@dbdconsultants.co.uk
www.dbdconsultants.co.uk

Client
Mr & Mrs Marson
4 Mollats Close, Leek
ST13 7AJ

Project
Proposed Two-Storey
Rear Extension

Title
Floor Plans & Elevations
as Proposed

| Stage: Planning | | |
|---|---|---|
| Size: A3 | Date: 28.05.19 | Job No: 1928 |
| Scale: 1:100 | | |

Drawing Number: PL 01A