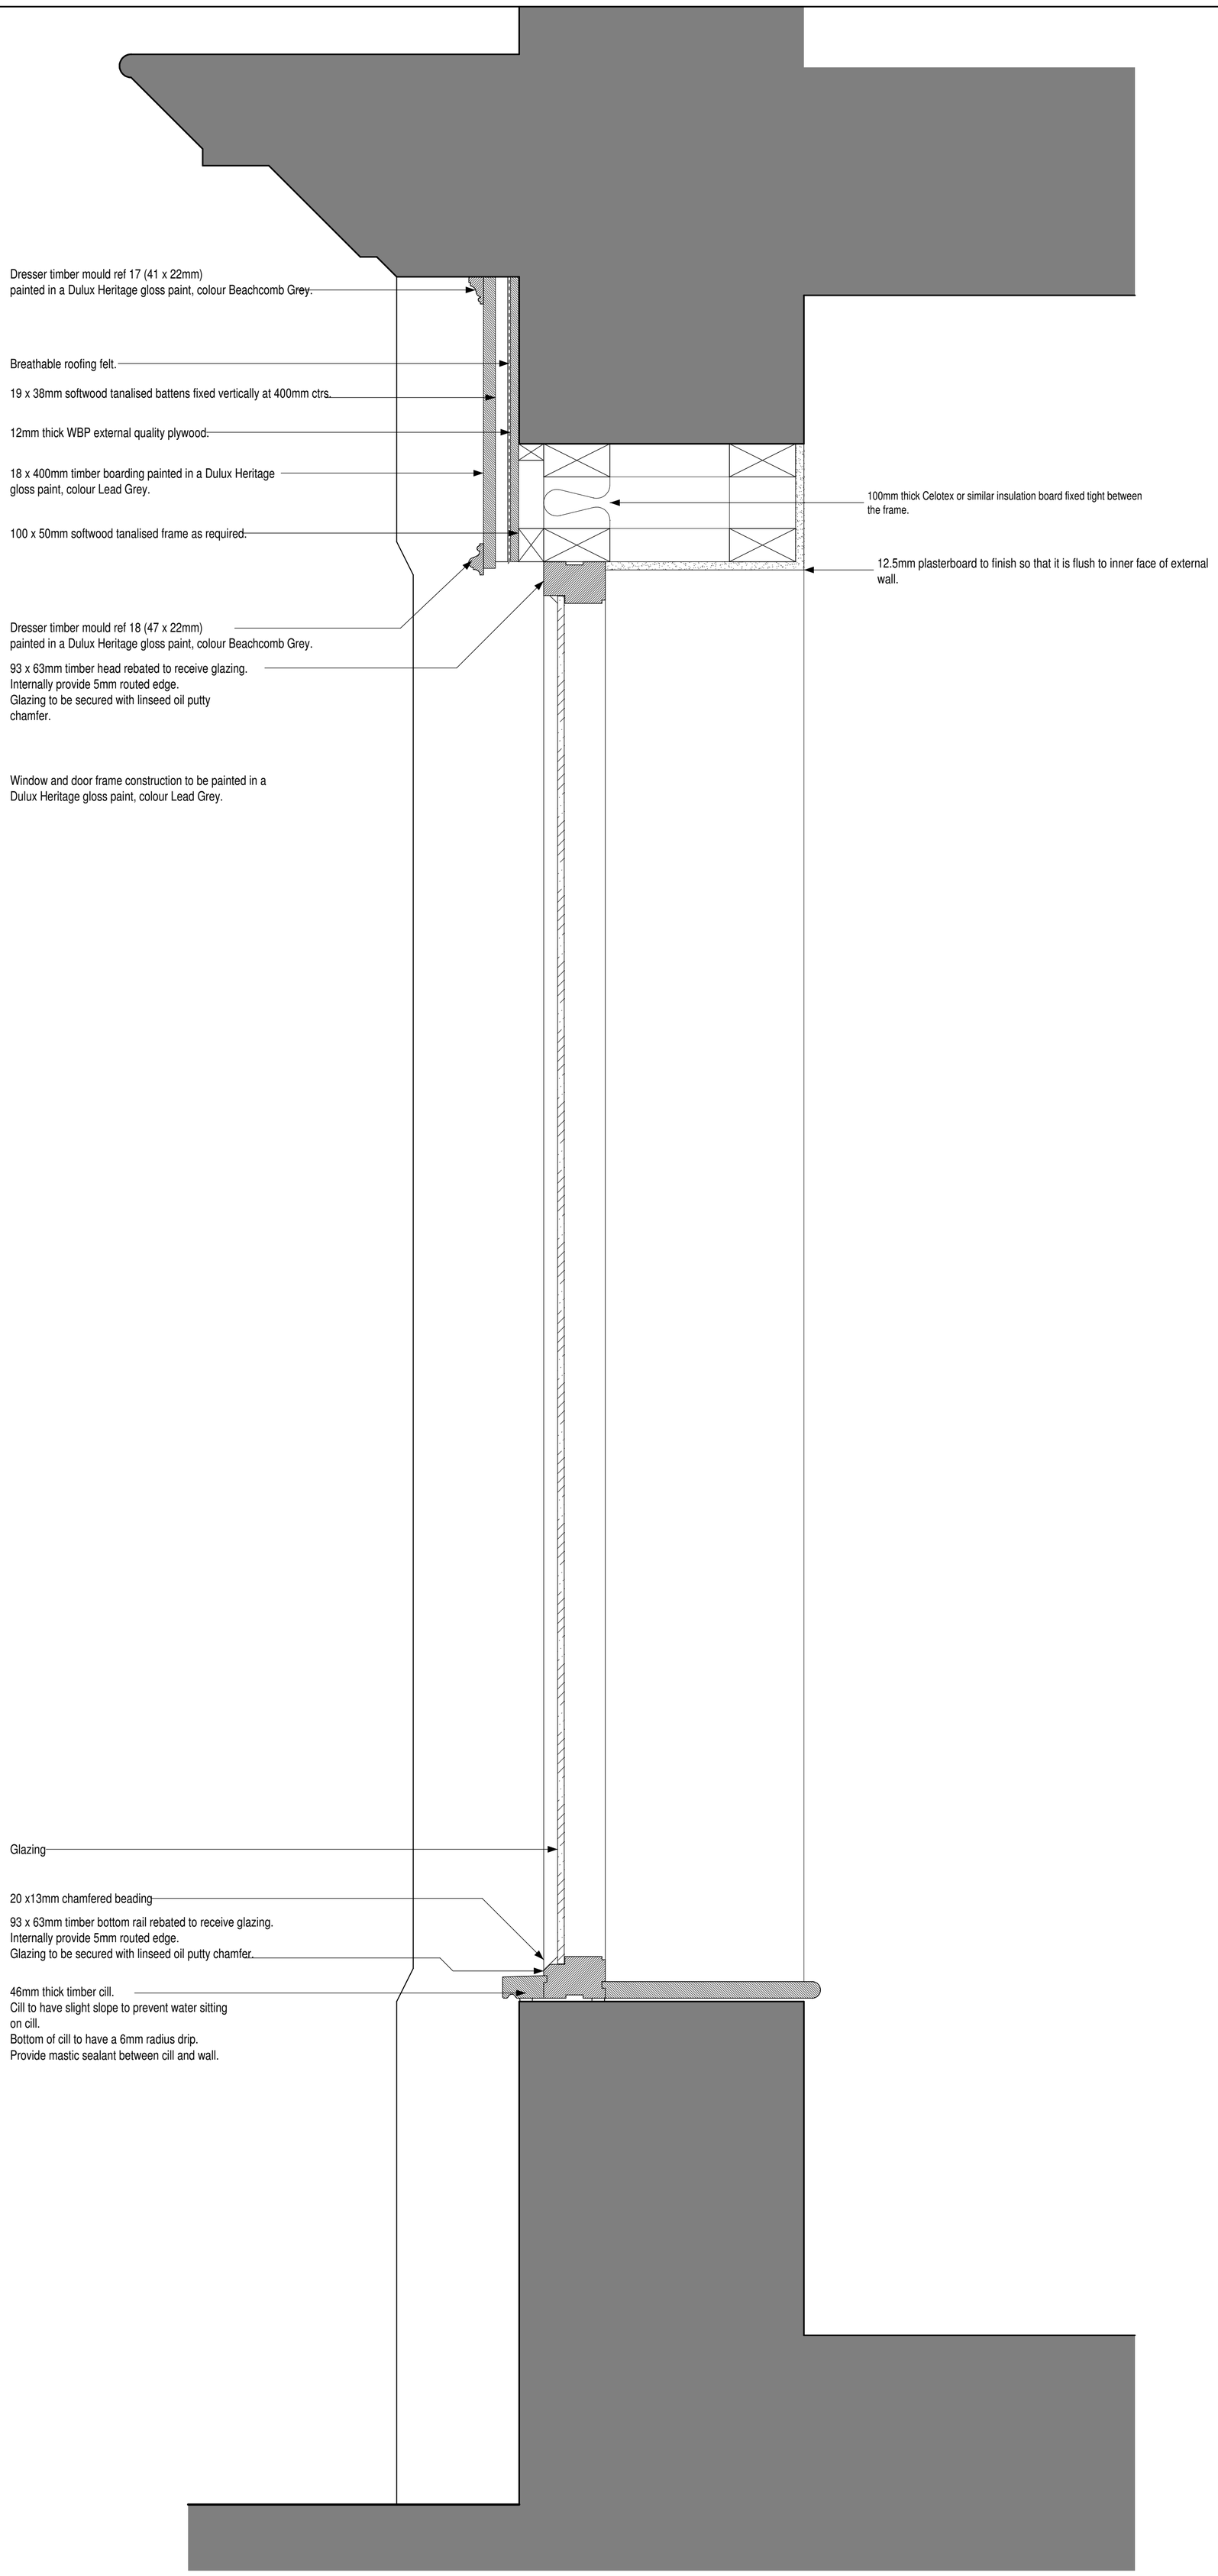

SECTION THROUGH SHOP FRONT WINDOW

0.0mm 100mm 200mm 300mm

scale bar @ 1:5

TASPA Sound and Light Engineering Ltd.

PROPOSED CONVERSION OF FORMER NIGHT CLUB INTO 2 No. RETAIL UNITS AND 5 APARTMENTS,
14-18 RUSSELL STREET,
LEEK, STAFFS, ST13 5JF.

PLANNING APPLICATION
RETAIL UNIT B - RUSSELL STREET
SHOP FRONT DETAILS - SHEET 2

Date	Sheet	Scale
JULY 2019	A1	1:5
Drg No.	Rev.	Drawn
2010-1716-09	-	NAW

SAMMONS Architectural LIMITED
Chartered Institute of Architectural Technologists Registered Practice
10 Cawdry Buildings, Fountain Street, Leek. ST13 6JP
Telephone: 01538 386002
E-mail: info@sammonsltd.co.uk
Web: www.sammonsltd.co.uk

This drawing is copyright.
All dimensions must be checked prior to commencement.