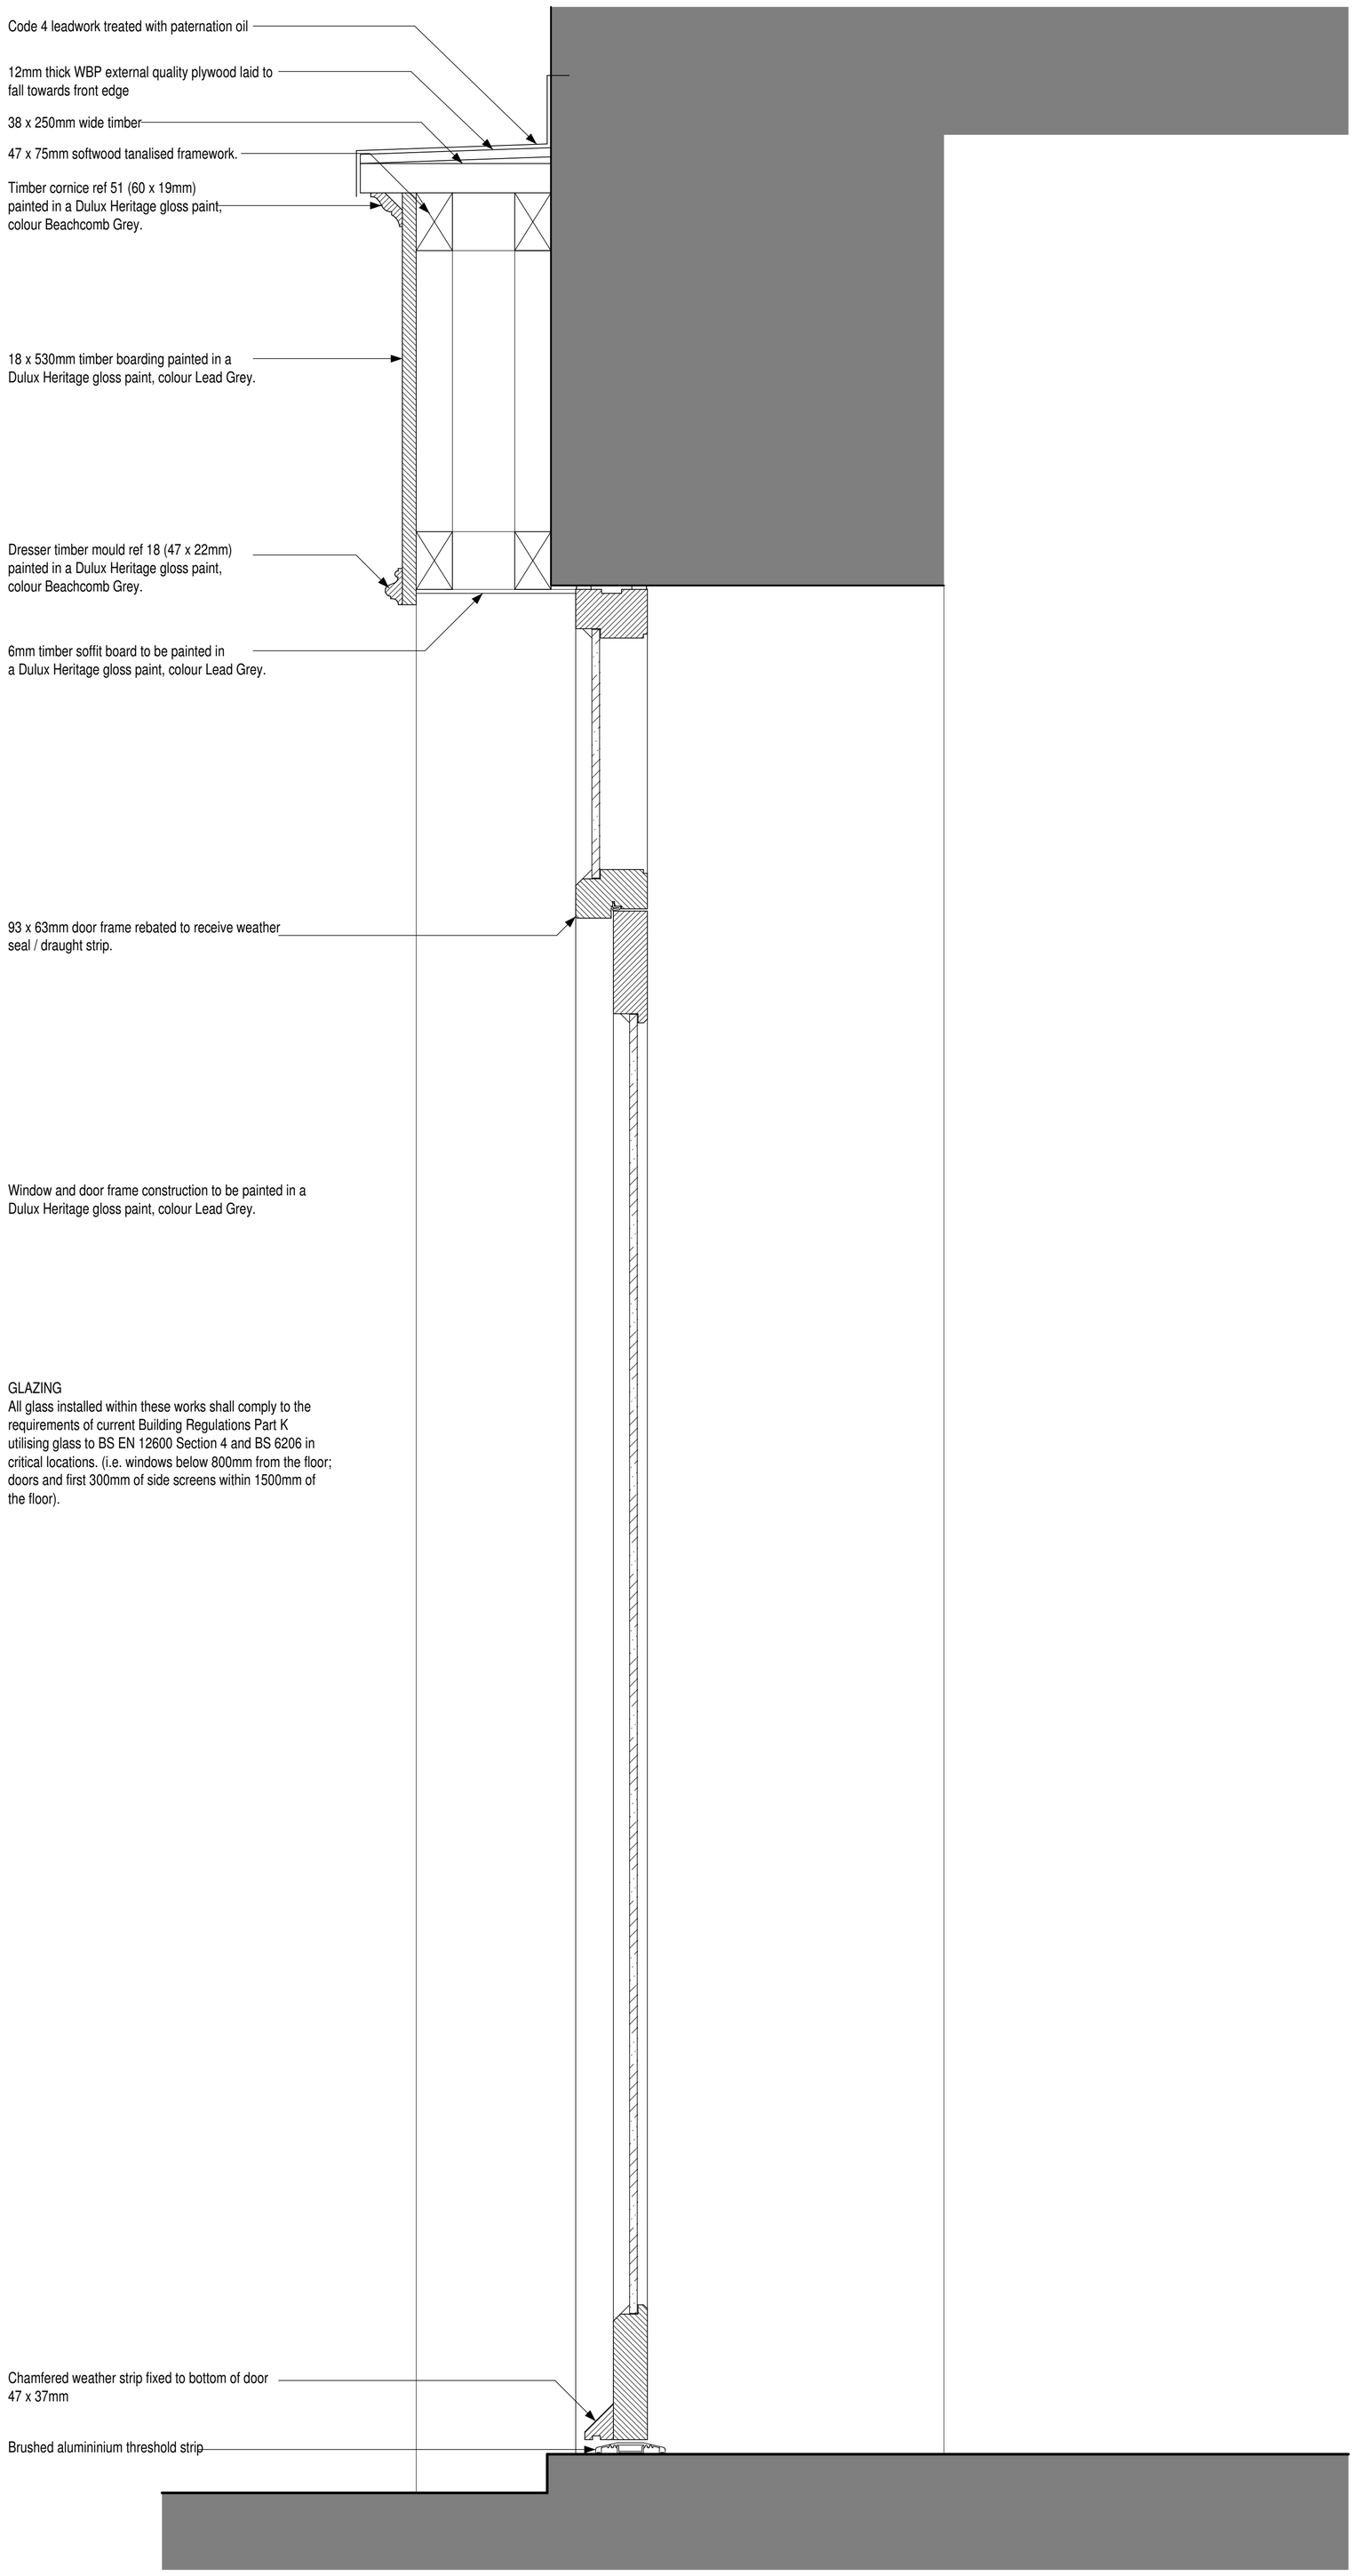

Window and door frame construction to be painted in a Dulux Heritage gloss paint, colour Lead Grey.

GLAZING
All glass installed within these works shall comply to the requirements of current Building Regulations Part K utilising glass to BS EN 12600 Section 4 and BS 6206 in critical locations. (i.e. windows below 800mm from the floor; doors and first 300mm of side screens within 1500mm of the floor).

SECTION THROUGH SHOP FRONT DOOR

0.0mm 100mm 200mm 300mm
scale bar @ 1:5

TASPA Sound and Light Engineering Ltd.

PROPOSED CONVERSION OF FORMER NIGHT CLUB INTO 2 No. RETAIL UNITS AND 5 APARTMENTS,
14-18 RUSSELL STREET,
LEEK, STAFFS, ST13 5JF.

PLANNING APPLICATION
RETAIL UNITS A / B
SHOP FRONT DETAILS - SHEET 3

Date	Sheet	Scale
JULY 2019	A1	1:5
Drg No.	Rev.	Drawn
2010-1716-10	-	NAW

SAMMONS Architectural LIMITED
Chartered Institute of Architectural Technologists Registered Practice
10 Cawdry Buildings, Fountain Street, Leek. ST13 6JP
Telephone: 01538 386002
E-mail: info@sammonsltd.co.uk
Web: www.sammonsltd.co.uk

This drawing is copyright.
All dimensions must be checked prior to commencement.