
Revision	Date
-	-

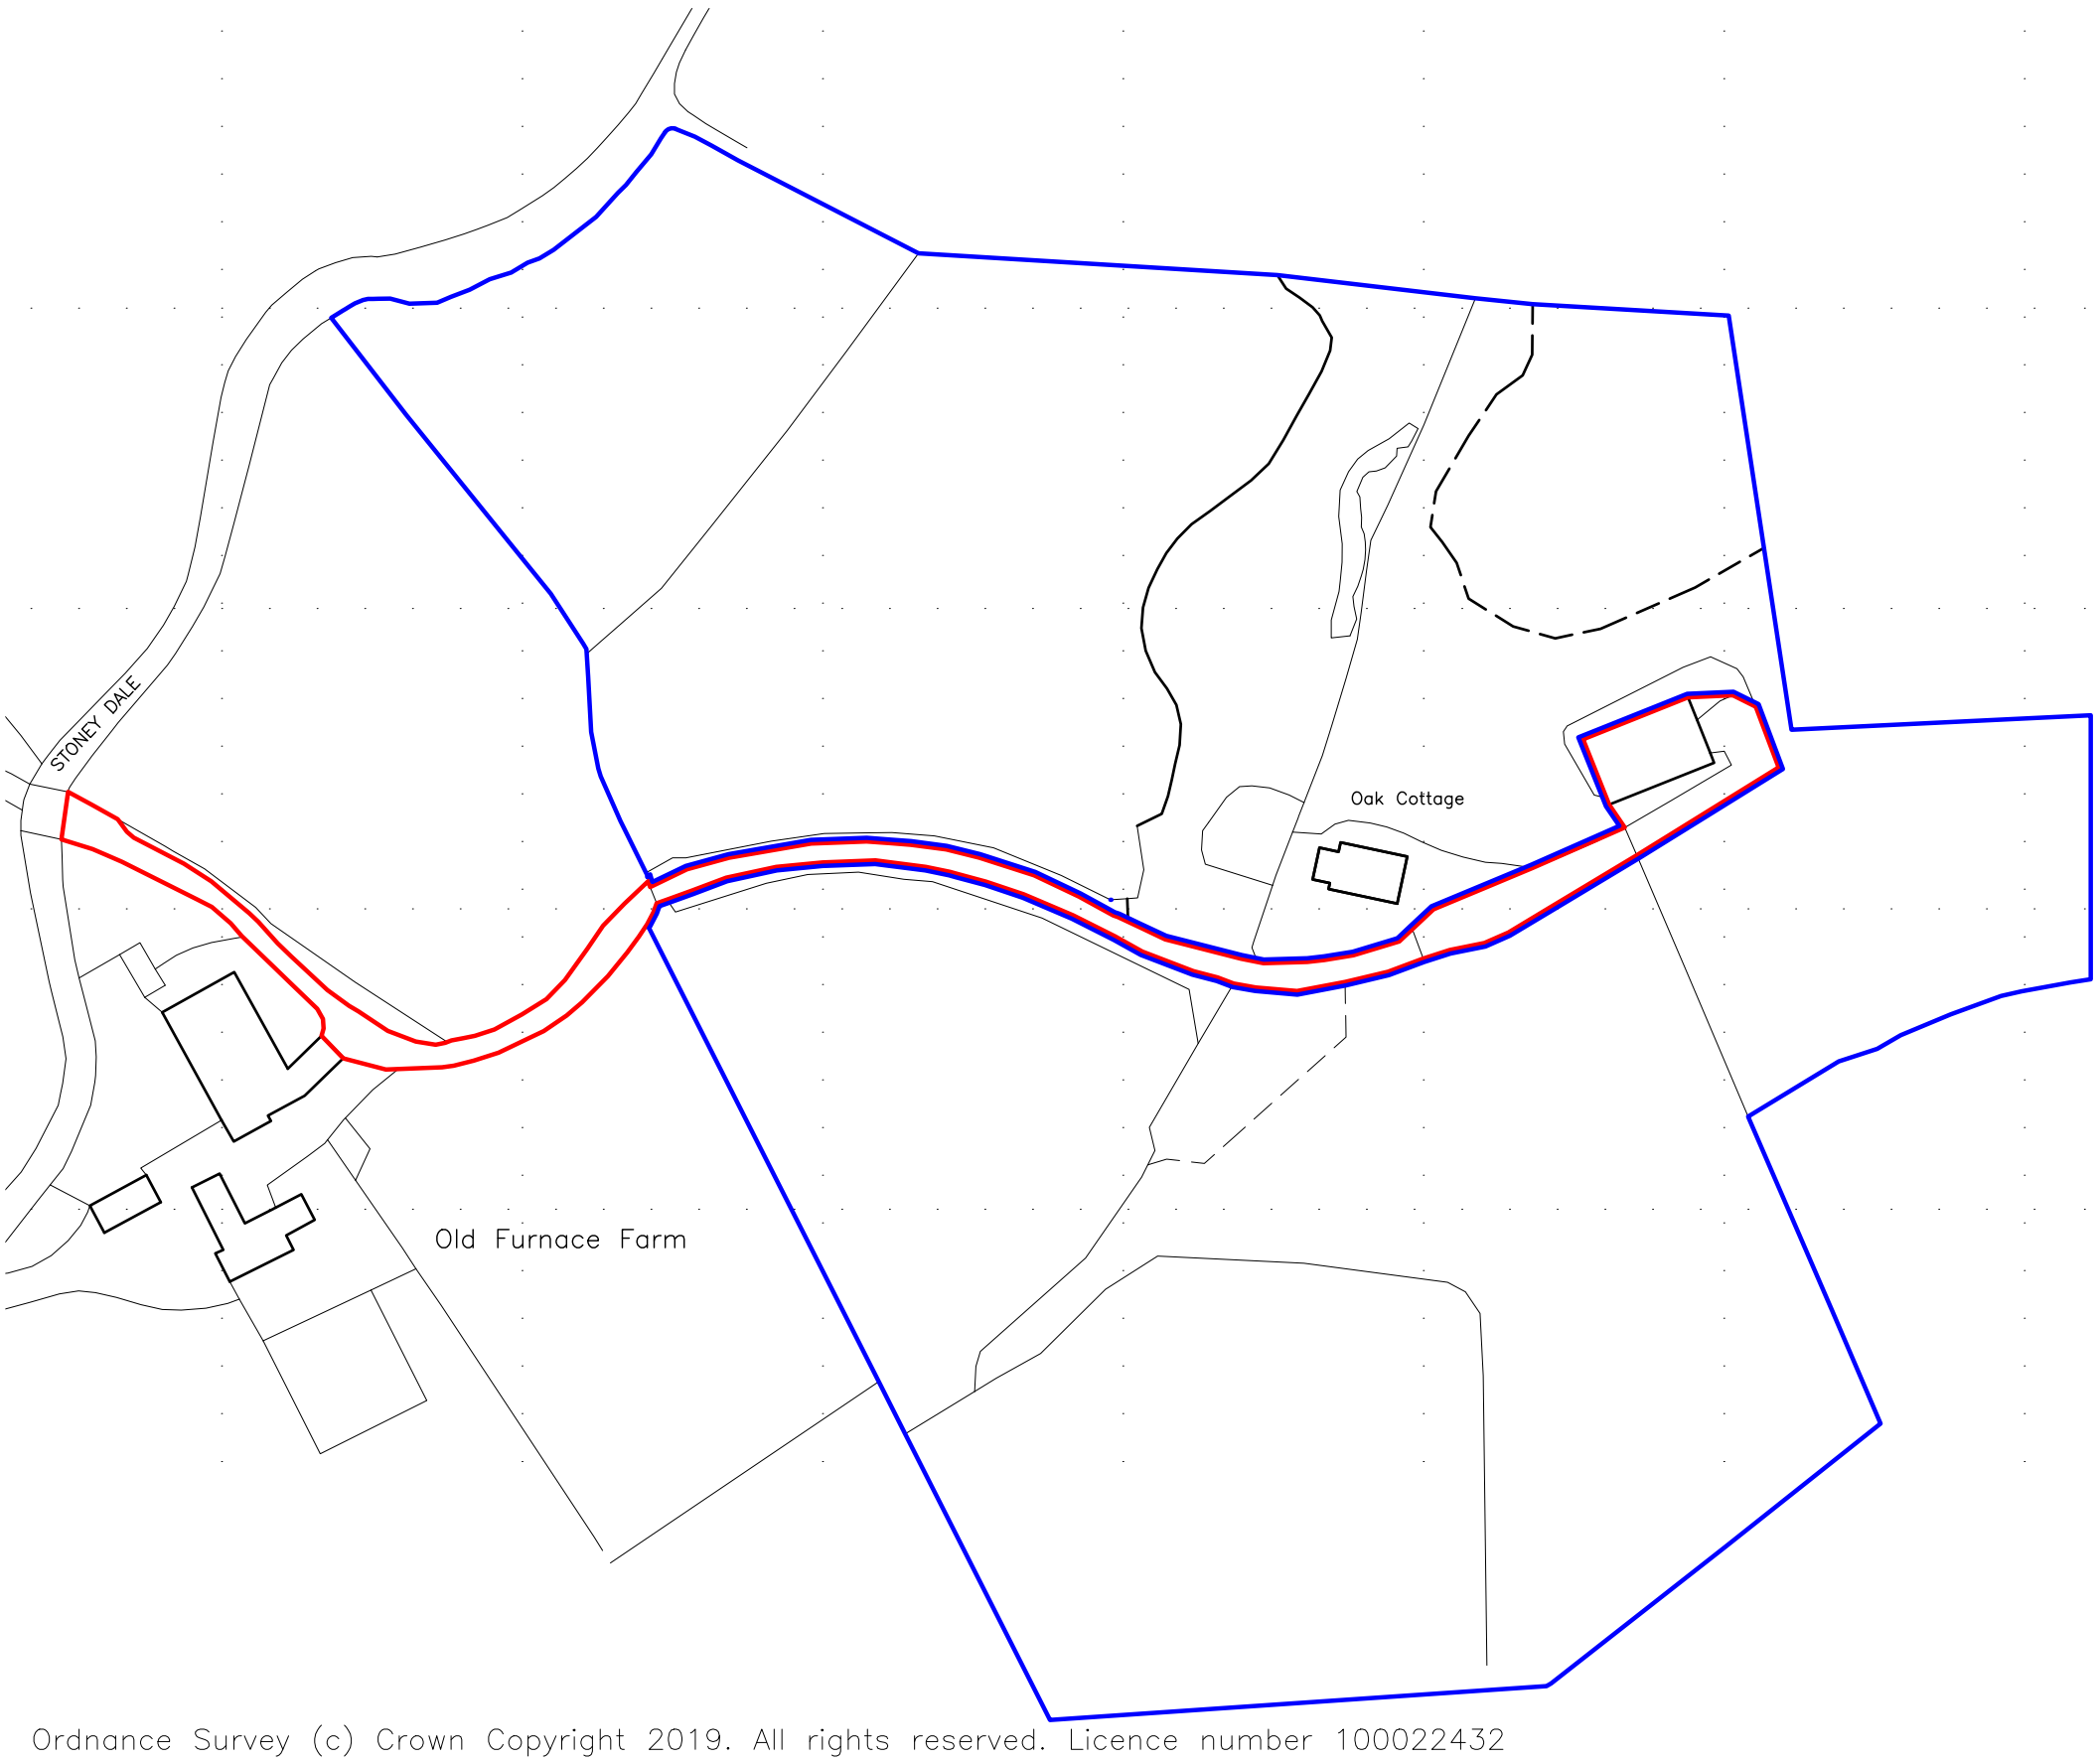

Ordnance Survey (c) Crown Copyright 2019. All rights reserved. Licence number 100022432



KEY

Application Site Area = 1833 m²

Land also in applicant's ownership

PlanningDesign

Second Floor, Suite 3
Woburn House
Vernon Gate
Derby
DE1 1UL

Tel: 01332 347 371
E-mail: info@planningdesign.co.uk
www.planningdesign.co.uk

PROJECT DESCRIPTION:
Retrospective Change of Use and extension to barn at
Oak Cottage,
Green Dale,
Oakamoor,
ST10 3AP

DRAWING TITLE:
Site Location Plan

DRAWN BY:	CHECKED BY:
LC	RP

CLIENT
Mr & Mrs Naish

DRAWING NUMBER:	REVISION:
001	-

SCALE:	DATE:
1:1250 @ A3	June 2019

STATUS
PLANNING

DRAWING REF:
2586 - 001

© COPYRIGHT EXISTS ON THE DESIGNS AND INFORMATION SHOWN ON THIS DRAWING : The Contractor must verify all dimensions on site before making shop drawings or commencing work of any kind. No dimensions to be scaled from this drawing. Architect to be notified of any discrepancies in dimensions immediately