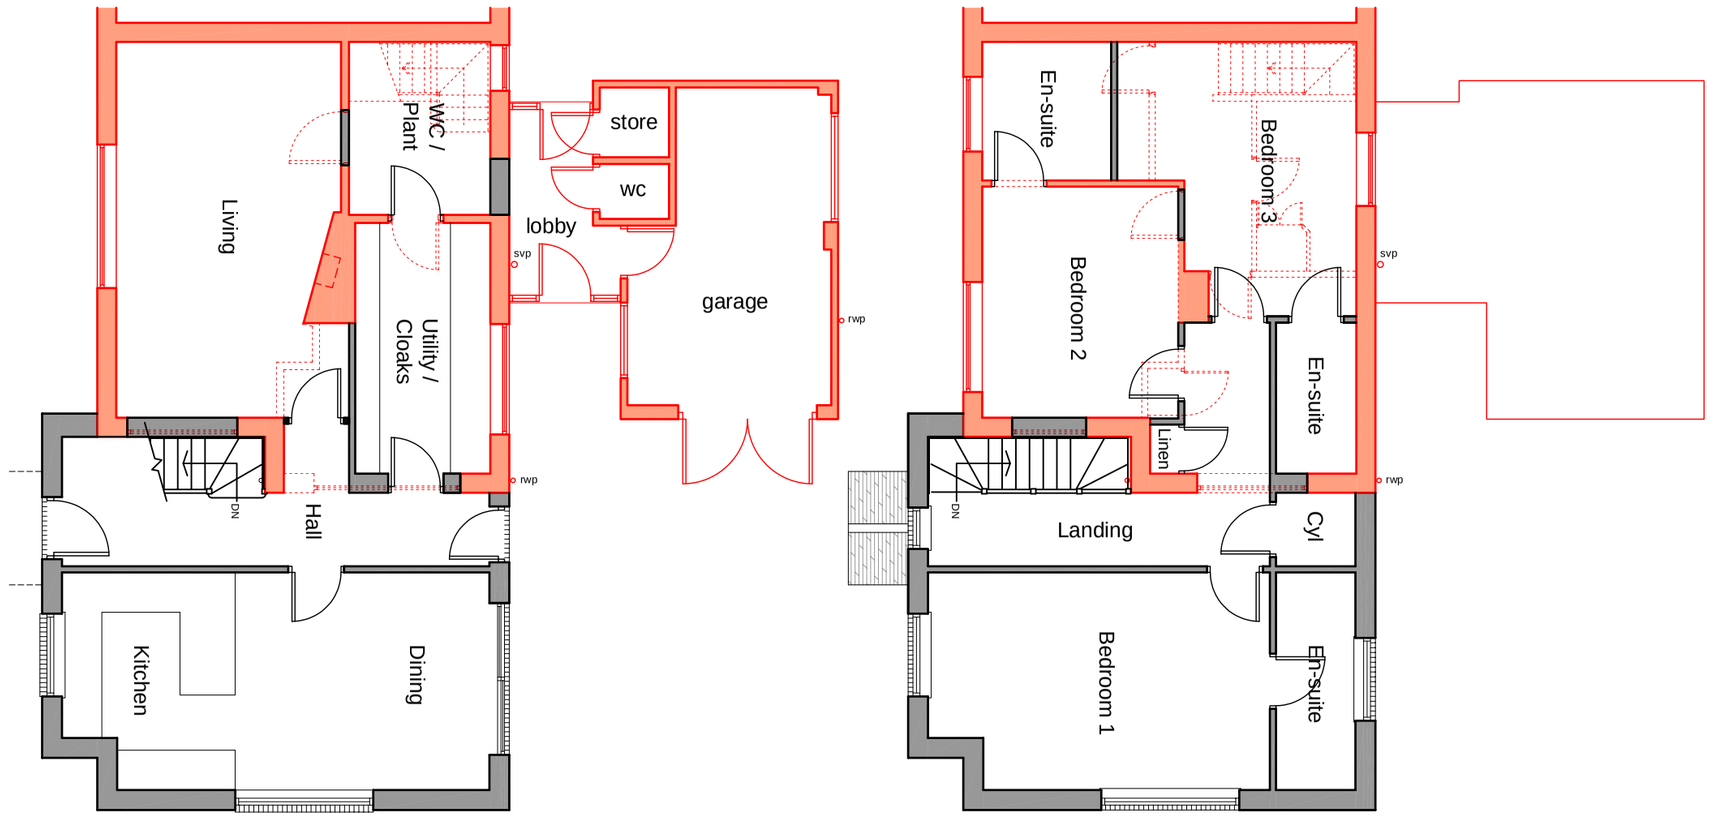
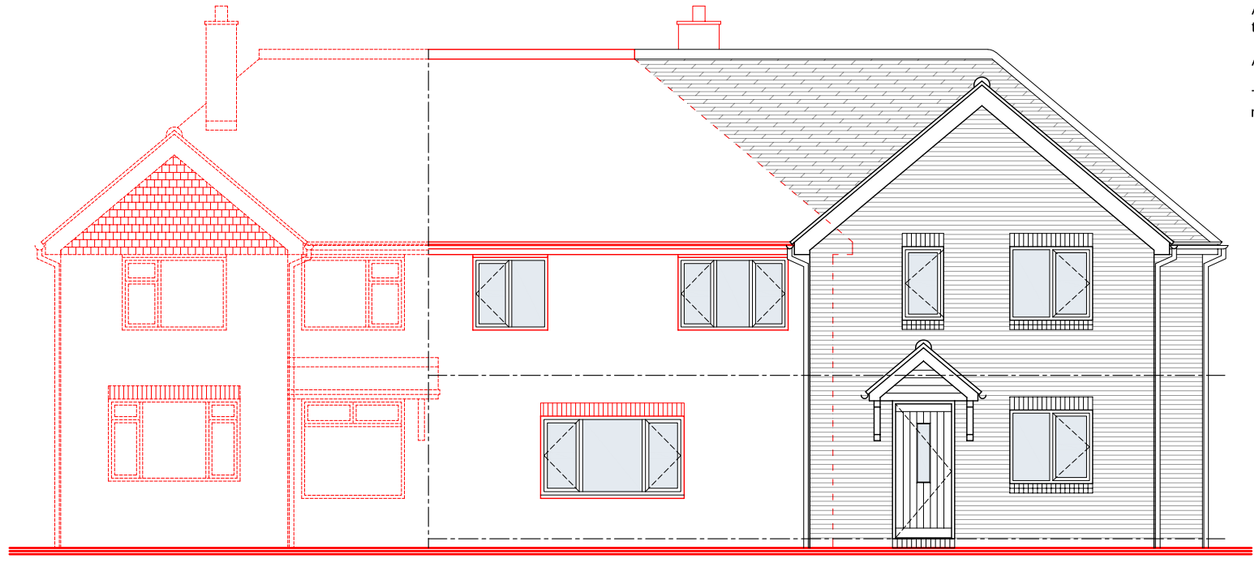



ground floor plan



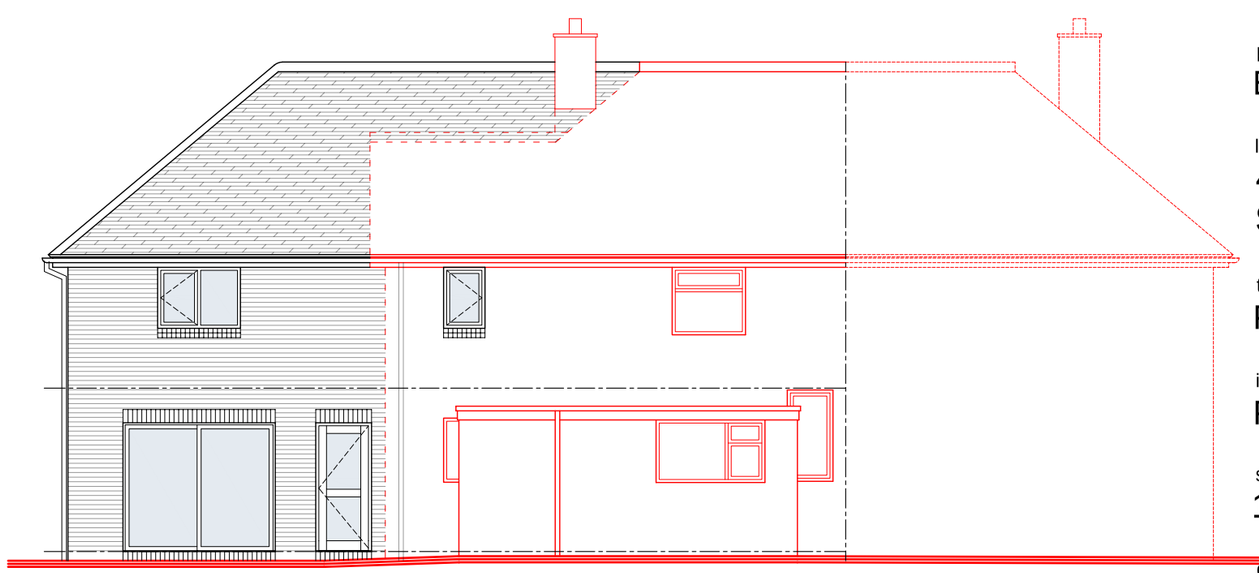

first floor plan




side elevation
(north-west)



front elevation
(south-west)



side elevation
(south-east)

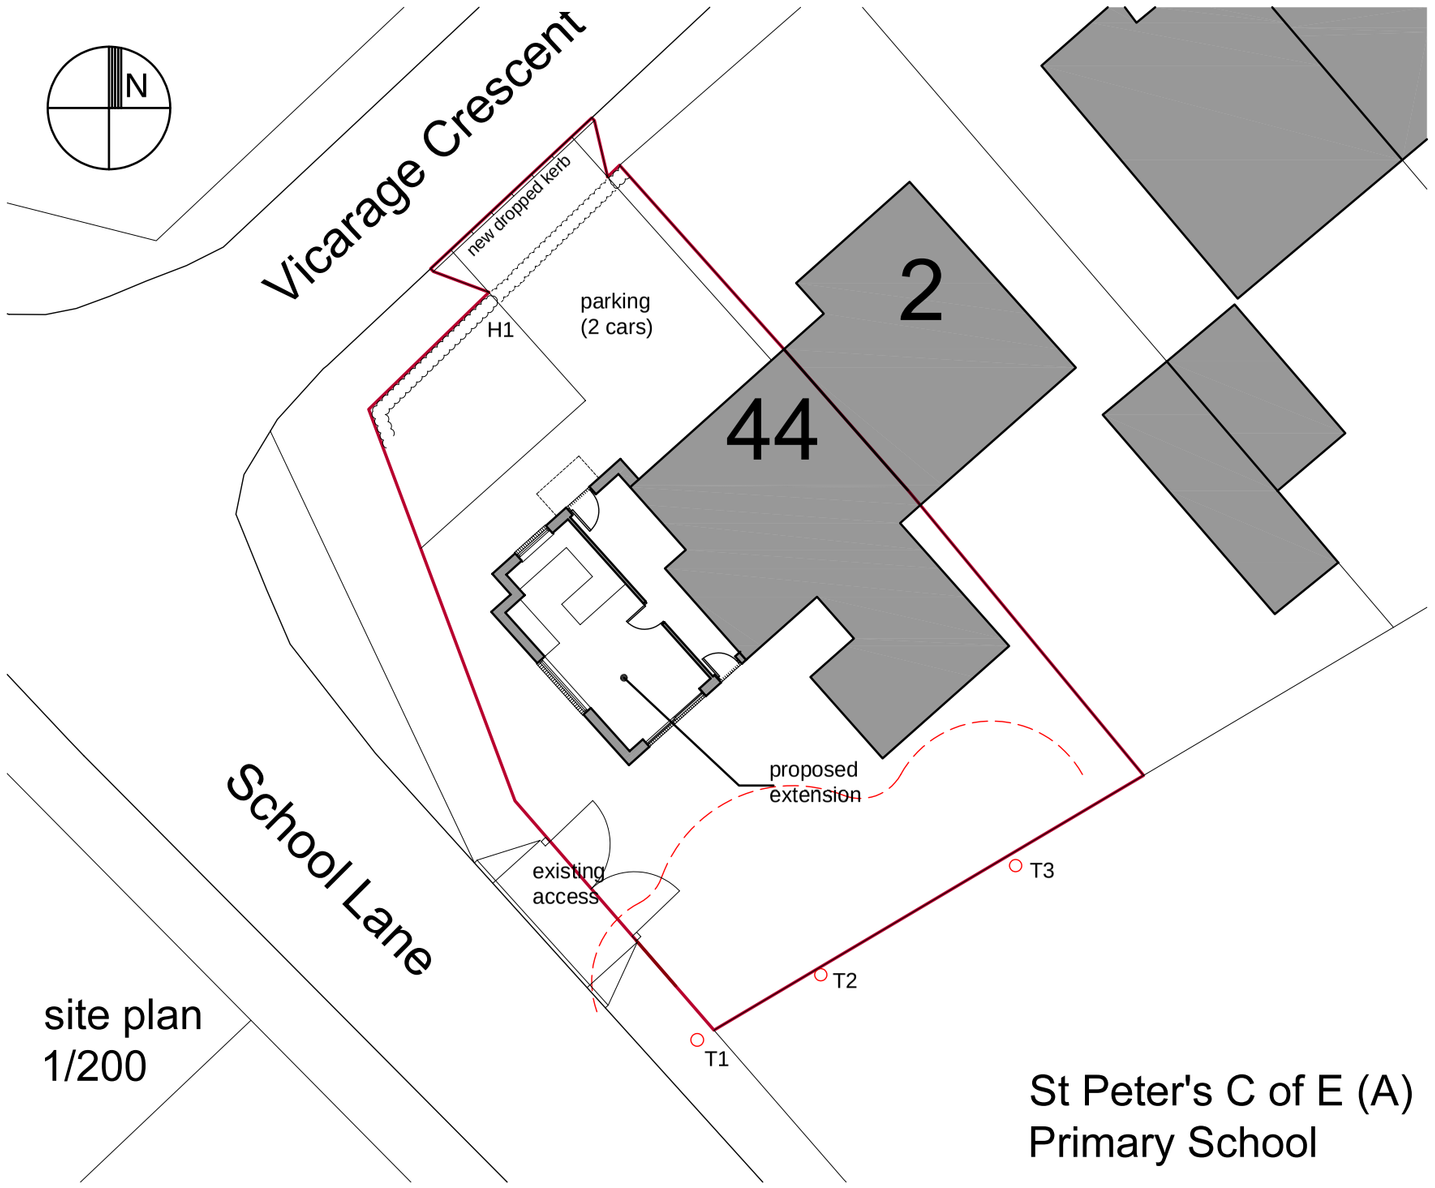



site plan
1/200

St Peter's C of E (A)
Primary School

All Dimensions & Levels to be checked and verified by the contractor prior to works commencing.

Any errors to be reported to the Architect immediately

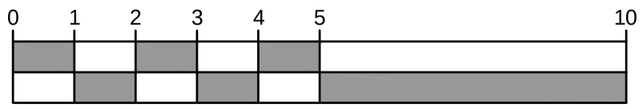The copyright of this drawing and design is vested in the Architect and must not be copied or reproduced without written consent




SCALE (METRES) at 1:100




SCALE (METRES) at 1:200

| revision | description | date |
|---|---|---|

drawing
1097-06

revision

client
Mrs Osbourne

project
Extension & Alterations

location
44 School Lane, Caverswall, Stoke-on-Trent, ST11 9EN

title
Proposed Plans and Elevations

issue
Planning

scale
1:100 & 1:200 @ A2

| drawn by | checked by | date |
|---|---|---|
| IS | DJW | 24.05.19 |

TarpeyWoodfineArchitects

10 king street newcastle under lyme staffordshire ST5 1EL
Tel: 01782 632 680 Email: info@tarpey-woodfine.com