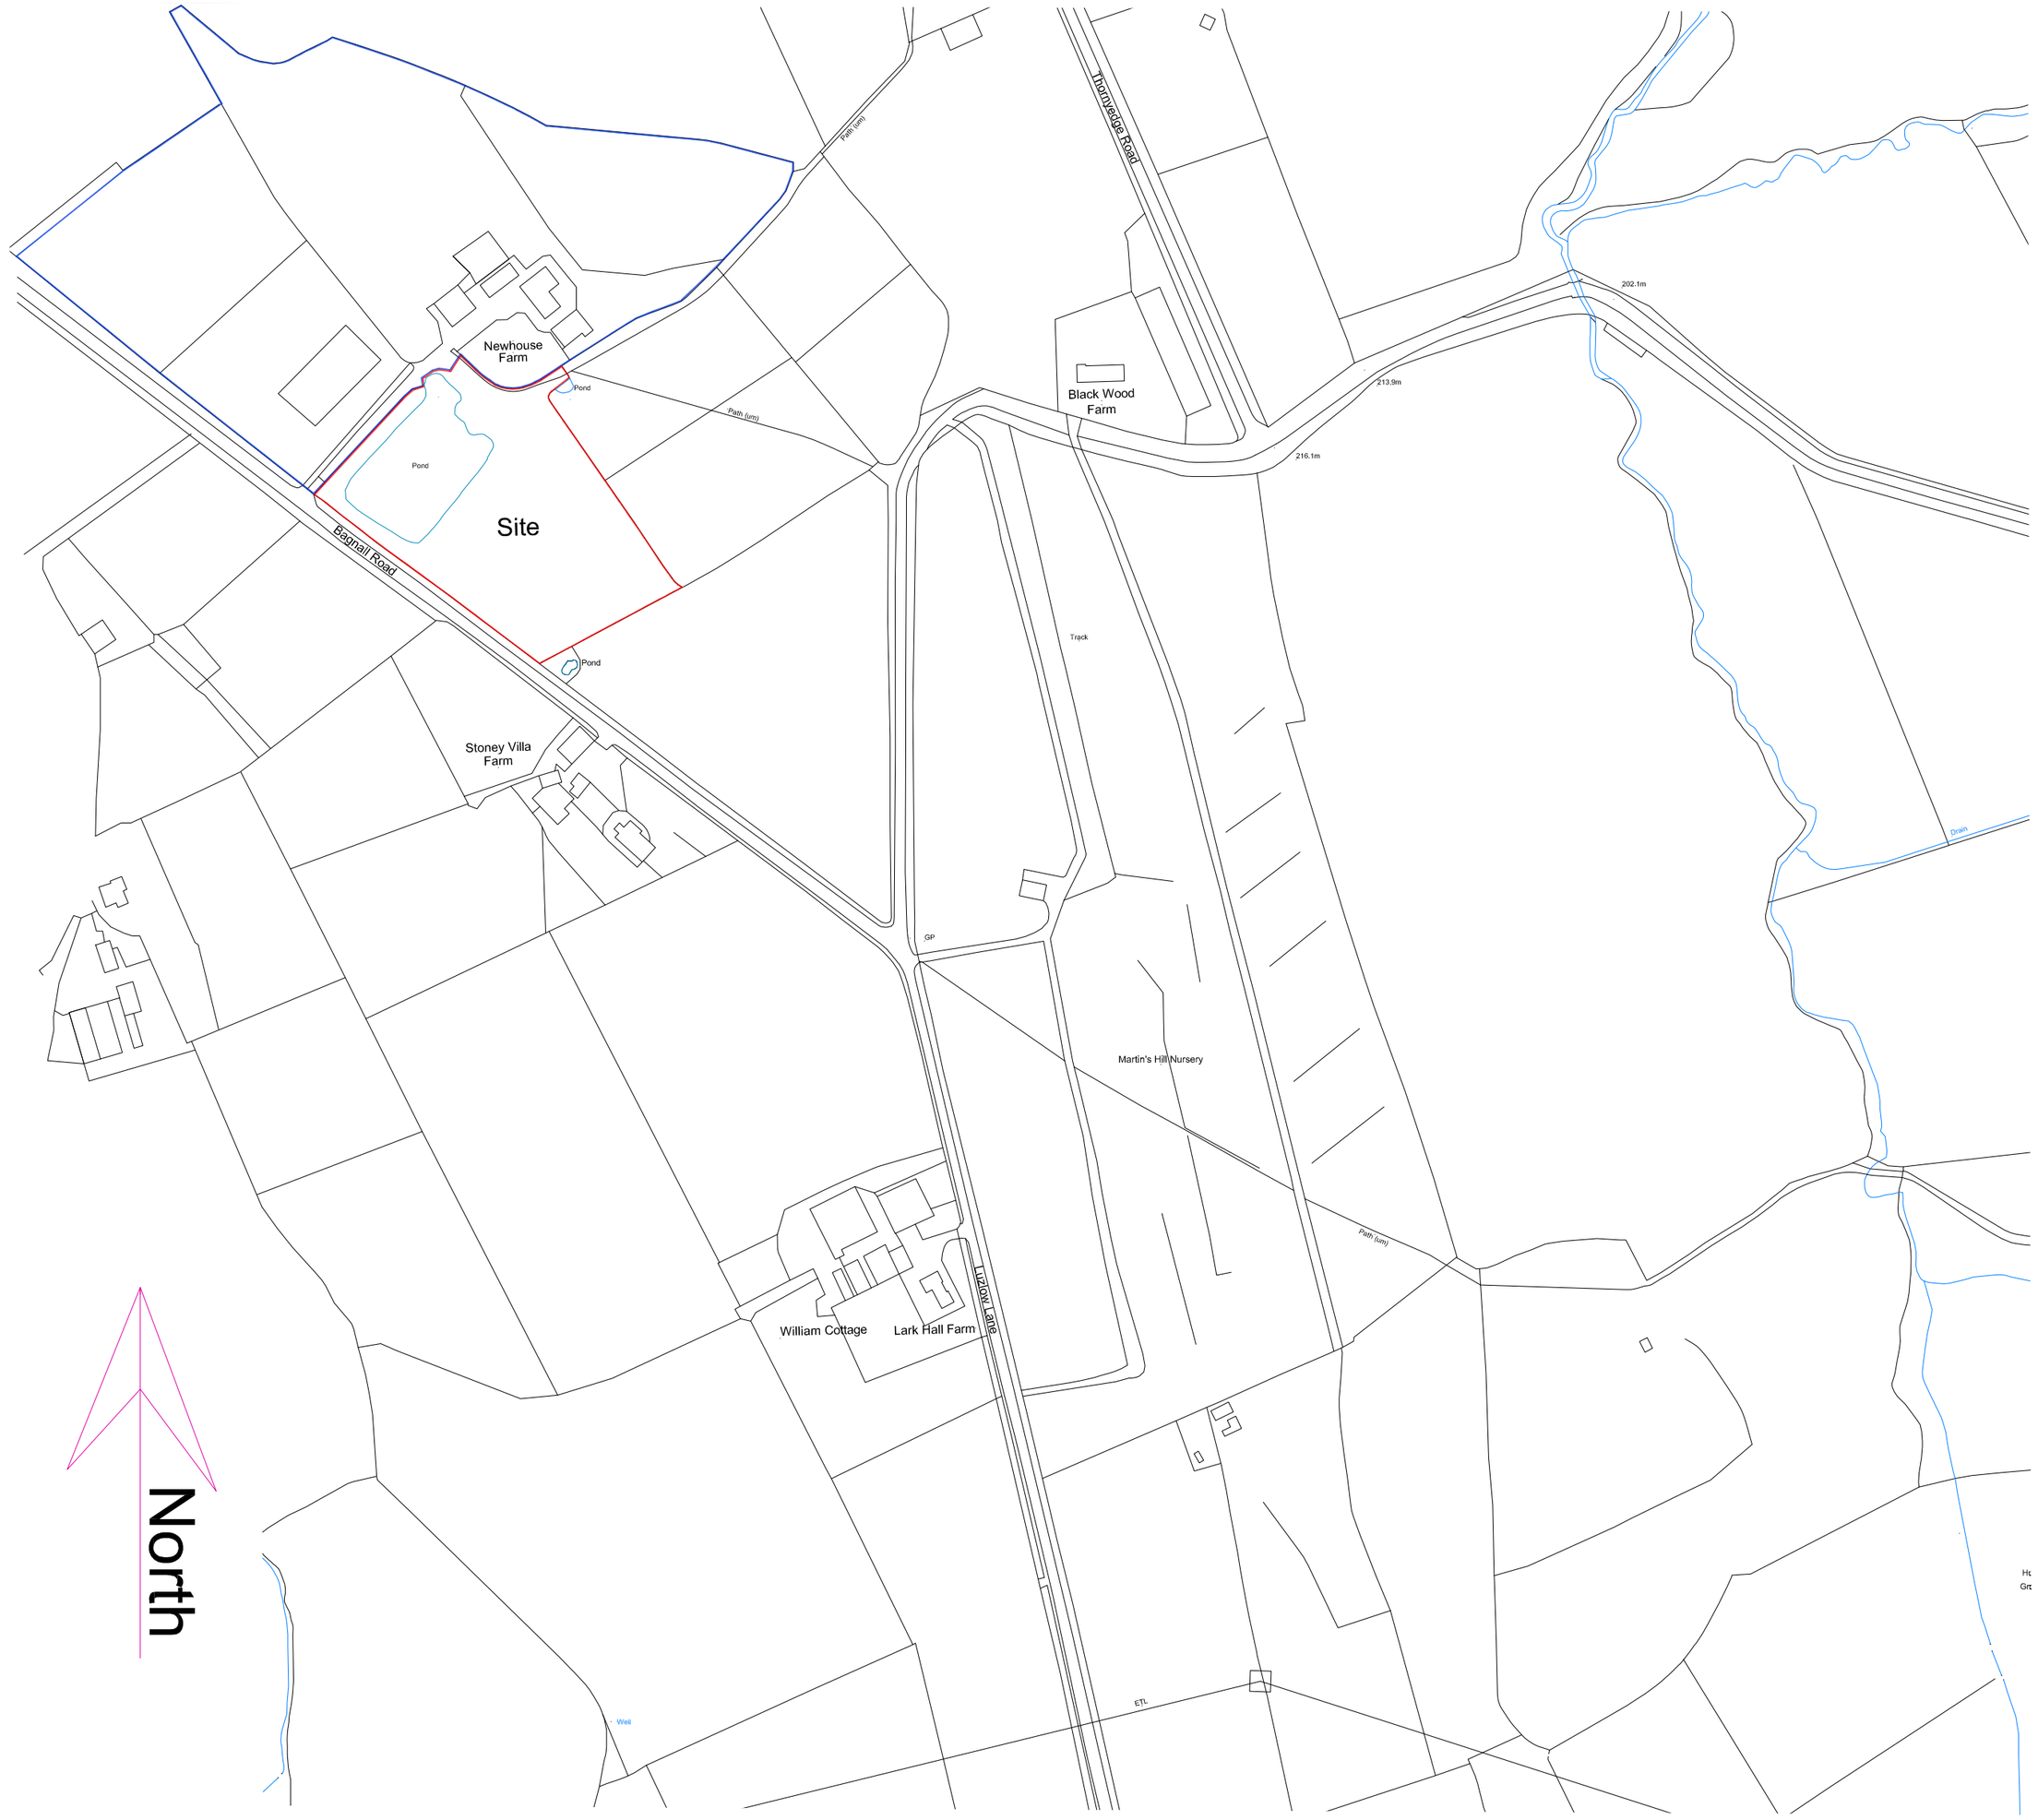


Ordnance licence number 100060932

Location Plan scale 1:2500 @ A2

0.0m 20m 40m 60m 80m 100m 120m 140m 160m 180m 200m 220m 240m

Scale bar @ 1:2500

Rev.	Drawn	Comments.	Date

MAC
ARCHITECTURAL DESIGN LTD
Moorland House, 123 Moorland Road, Burslem, ST6 1JD.
T:01782 503302 E:admin@mac-arch.co.uk

Client:
Mr R Sheldon

Project:
Proposed Alterations to New House Farm, Bagnall Road, Bagnall, Stoke on Trent, Staffs. St9 9jy

Title:
Location Plan

Status:
Planning.

Paper Size A2: Date: June 2019 Drawing Ref: 1621-AL04