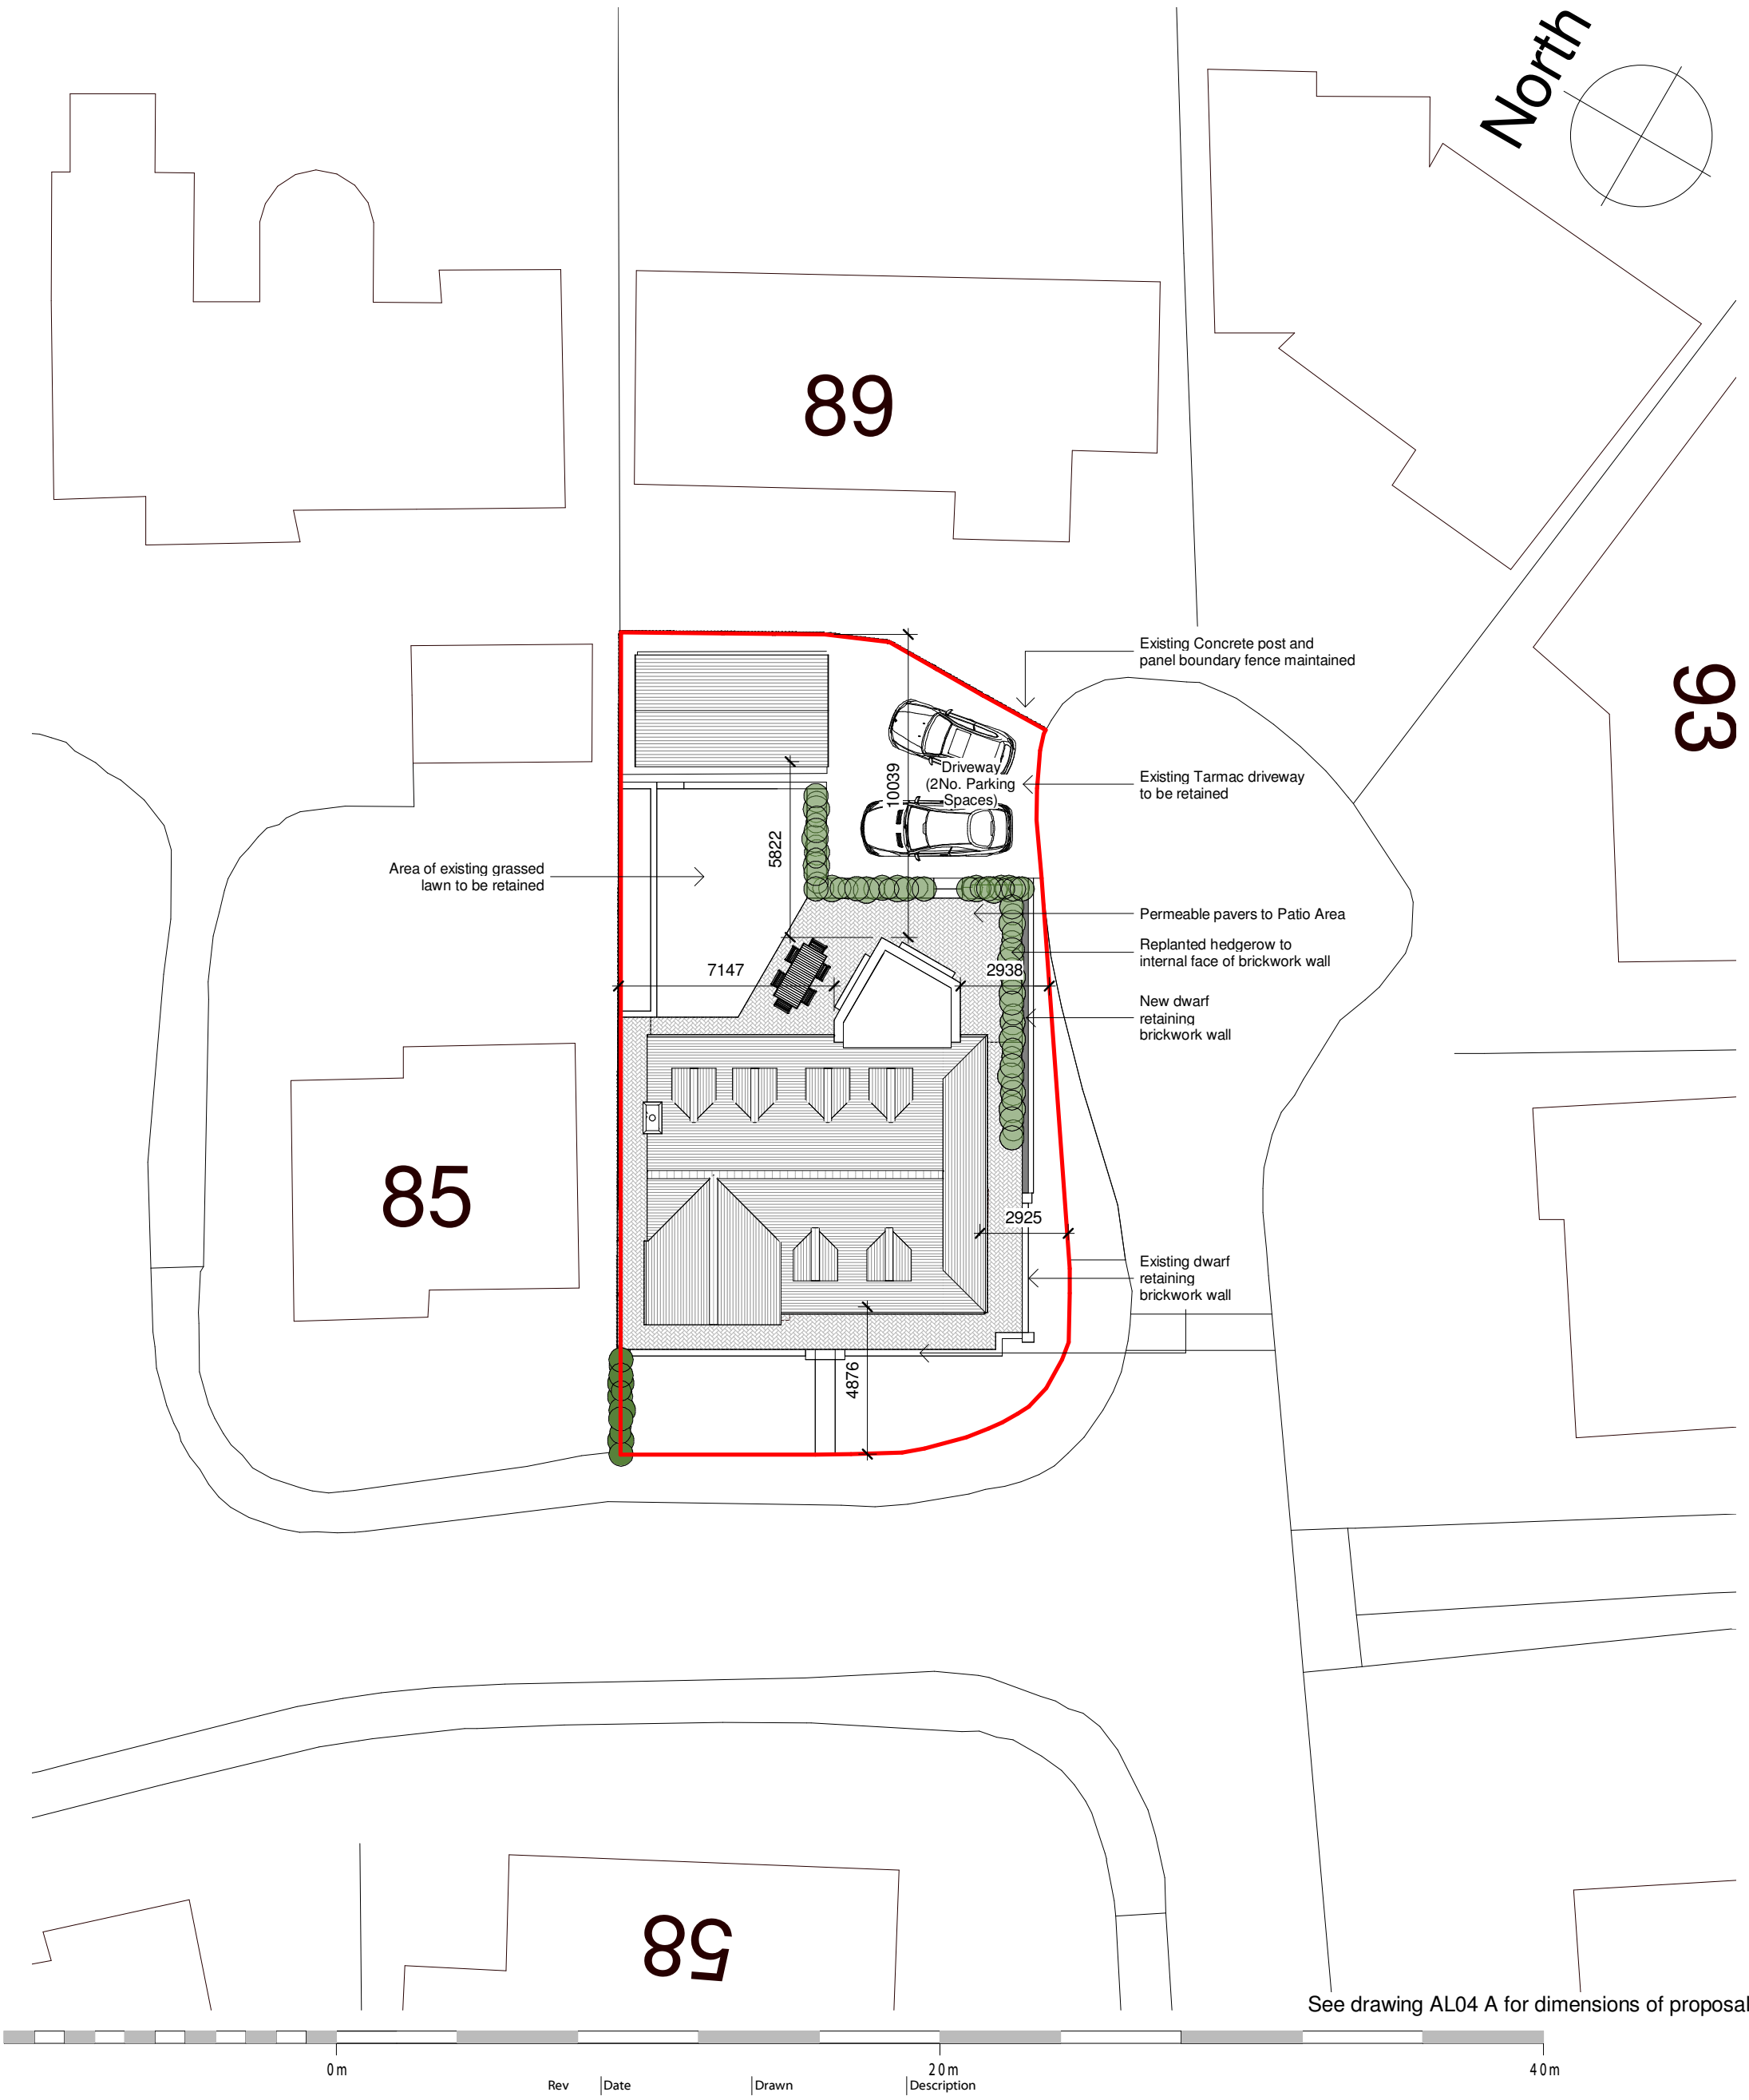


Rev	Date	Drawn	Description

ctd architects

Clerk Bank House
Clerk Bank
LEEK
Staffordshire
ST13 5HE

t : 01538 373477
f : 01538 386503
e : info@ctdarchitects.co.uk
w : www.ctdarchitects.co.uk

ctd architects © 2019

- This drawing is copyright.
- All dimensions to be checked on site before proceeding.
- Contractor must notify the architect of any discrepancies before proceeding.
- Contractor to check/adjust dimensions of new work to suit existing conditions. Do not assume existing structure or details are plumb, square or level.
- All drawings to be read in conjunction with all other consultants drawings and specs.

Client

Mr & Mrs Thompson

Project

Proposed Alterations and Extensions

87 Westwood Park Drive
Leek ST13 8NW

Title

Site Block Plan - as proposed

Scale	Size	Drawn	Chk'd	Date
1:200	A3	AM	PR	26/06/19

Status: PLANNING

Job No.	Drawing No	Rev.
1920	AL 07	