

North West Elevation scale 1:100 @ A1



Photograph of bio-mass Boilers & Flues

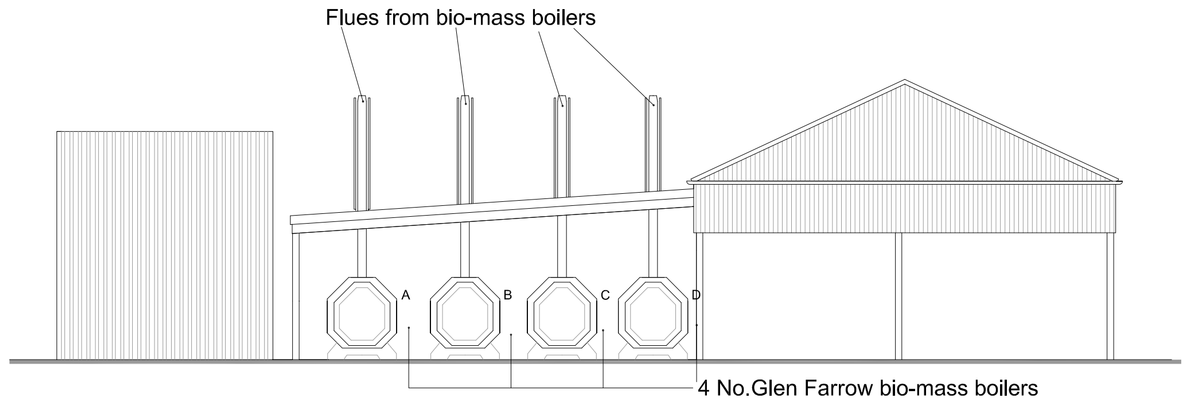

South West Elevation scale 1:100 @ A1

Glen Farrow Boiler Specification.
A GF175 bio-mass boiler Serial Number 31438
B GF175 bio-mass boiler Serial Number 32030
C GF175 bio-mass boiler Serial Number 33185
D GF210 bio-mass boiler Serial Number 33462

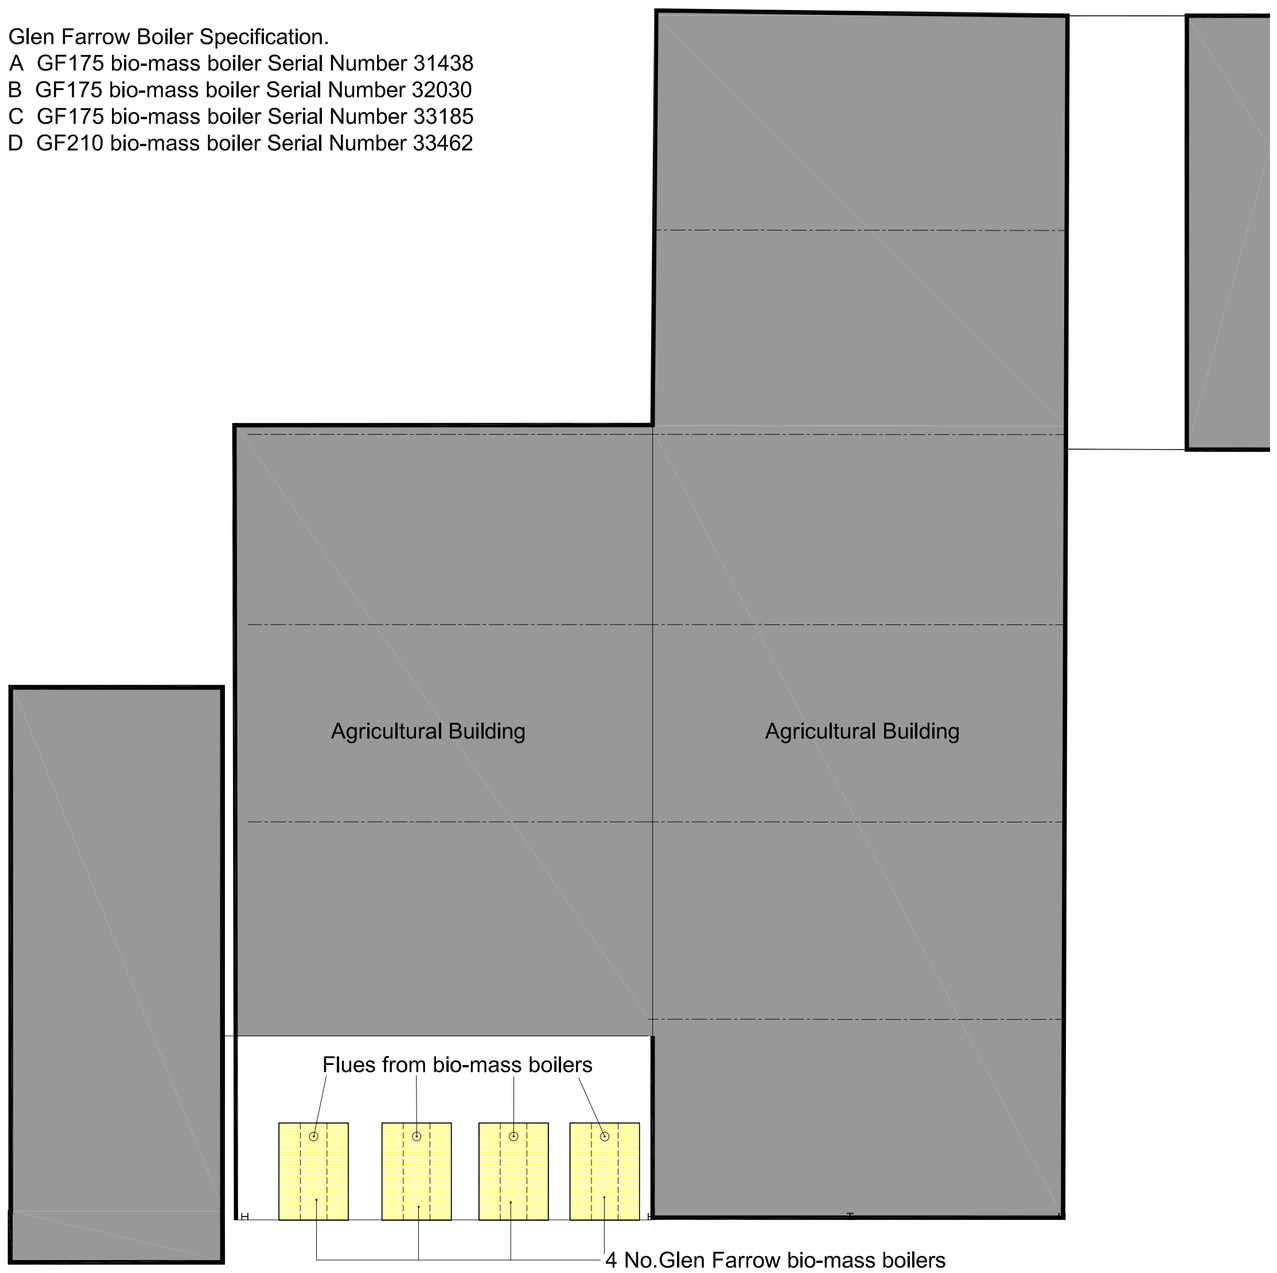

Ground Floor Plan scale 1:100 @ A1

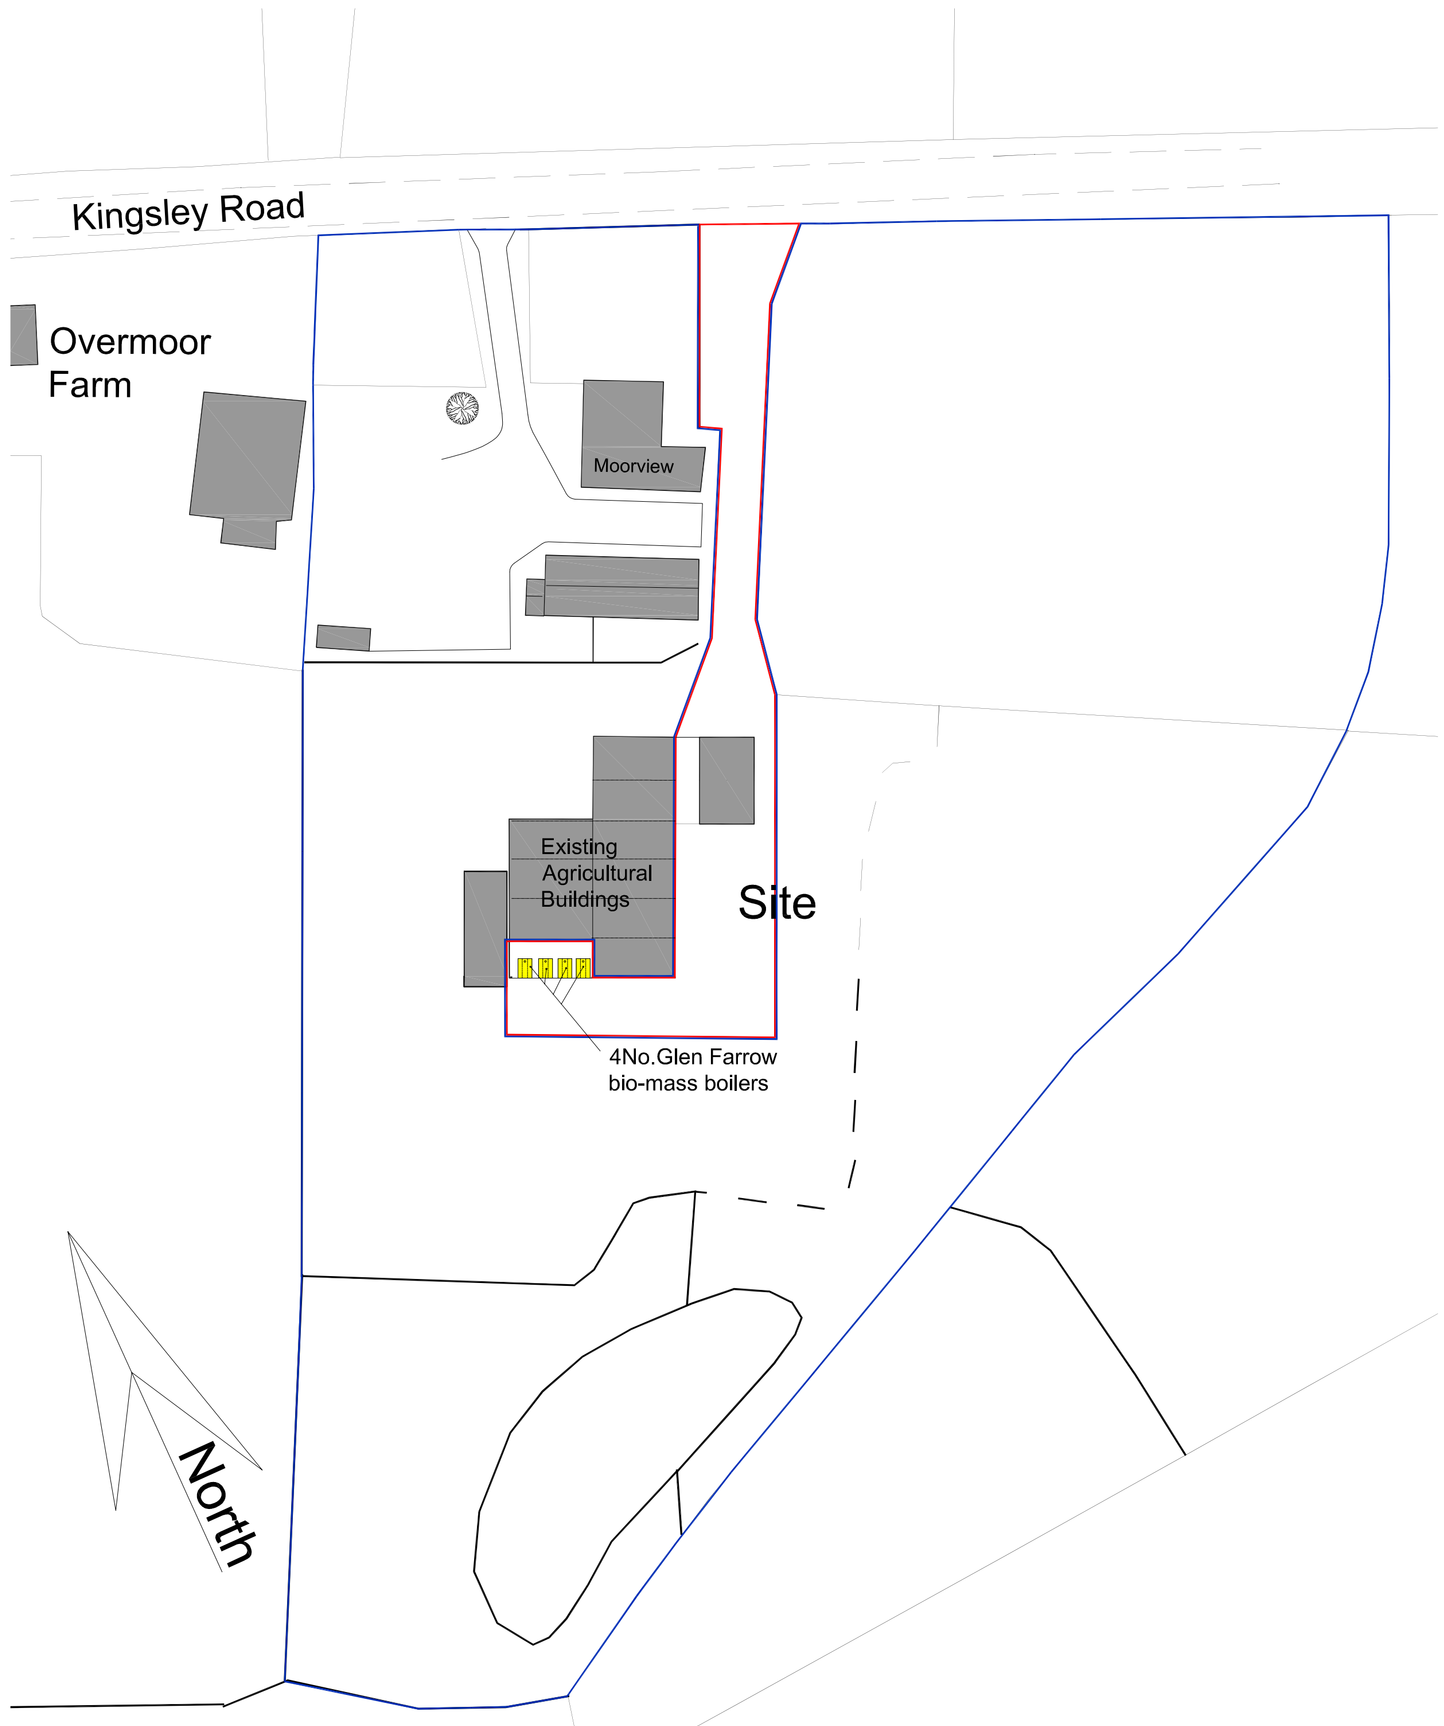

Block Plan scale 1:500 @ A1

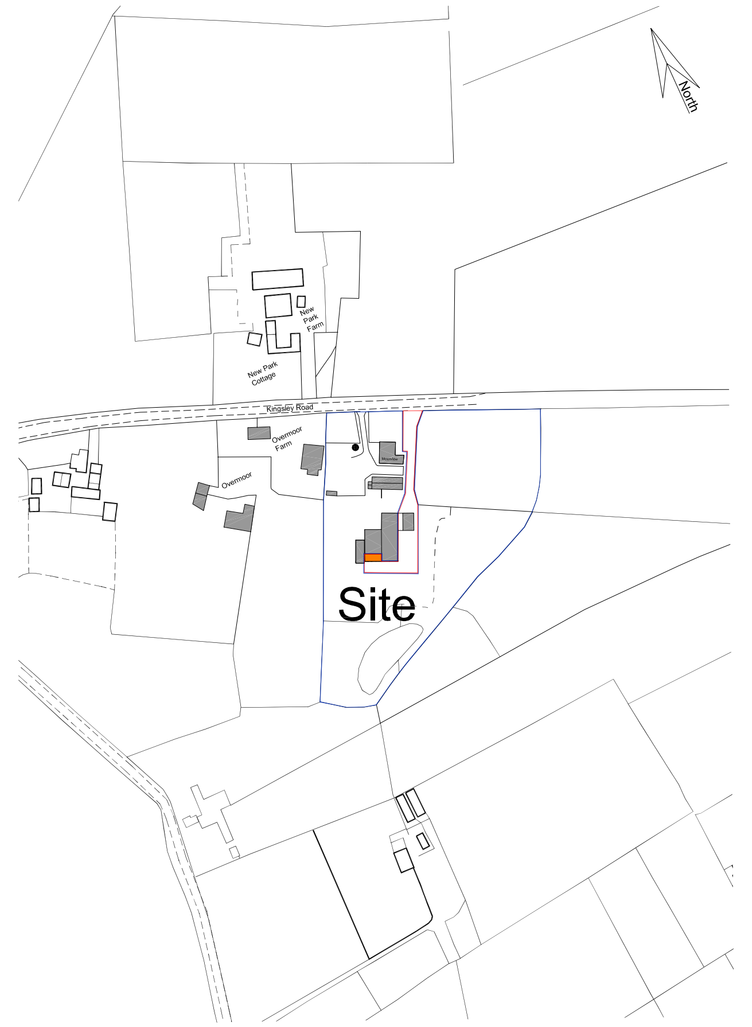

Location Plan scale1:2500 @ A1

Scale bar @ 1:500
Scale bar @ 1:2500
Scale bar @ 1:100

Rev.	Drawn	Comments.	Date

MAC
ARCHITECTURAL DESIGN LTD
Moorland House, 123 Moorland Road, Burslem, ST6 1JD.
T:01782 503302 E:admin@mac-arch.co.uk

Client:
Mr & Mrs D Price

Project:
Bio Mass Boiler Installation
at Moor View, Kingsley Road,
Cellarhead, Staffordshire,

Title:
Plans & Elevations

Status:
Planning

Paper Size A1: Date: June 2019 Drawing Ref: 1624-AL04B