




North West Elevation scale 1:100 @ A1

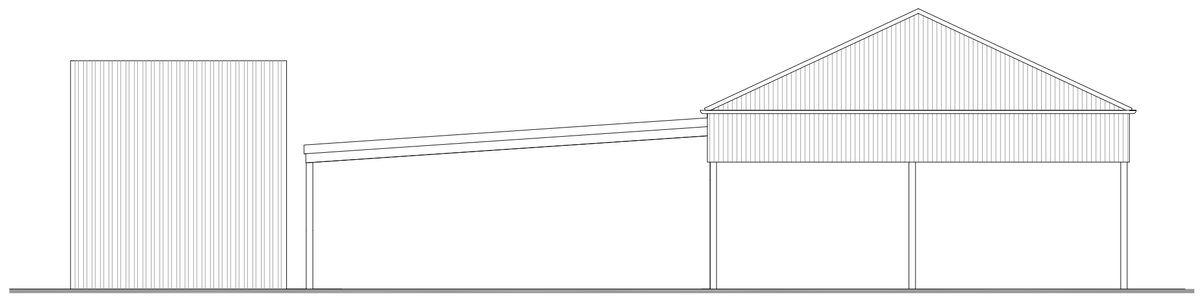


South West Elevation scale 1:100 @ A1

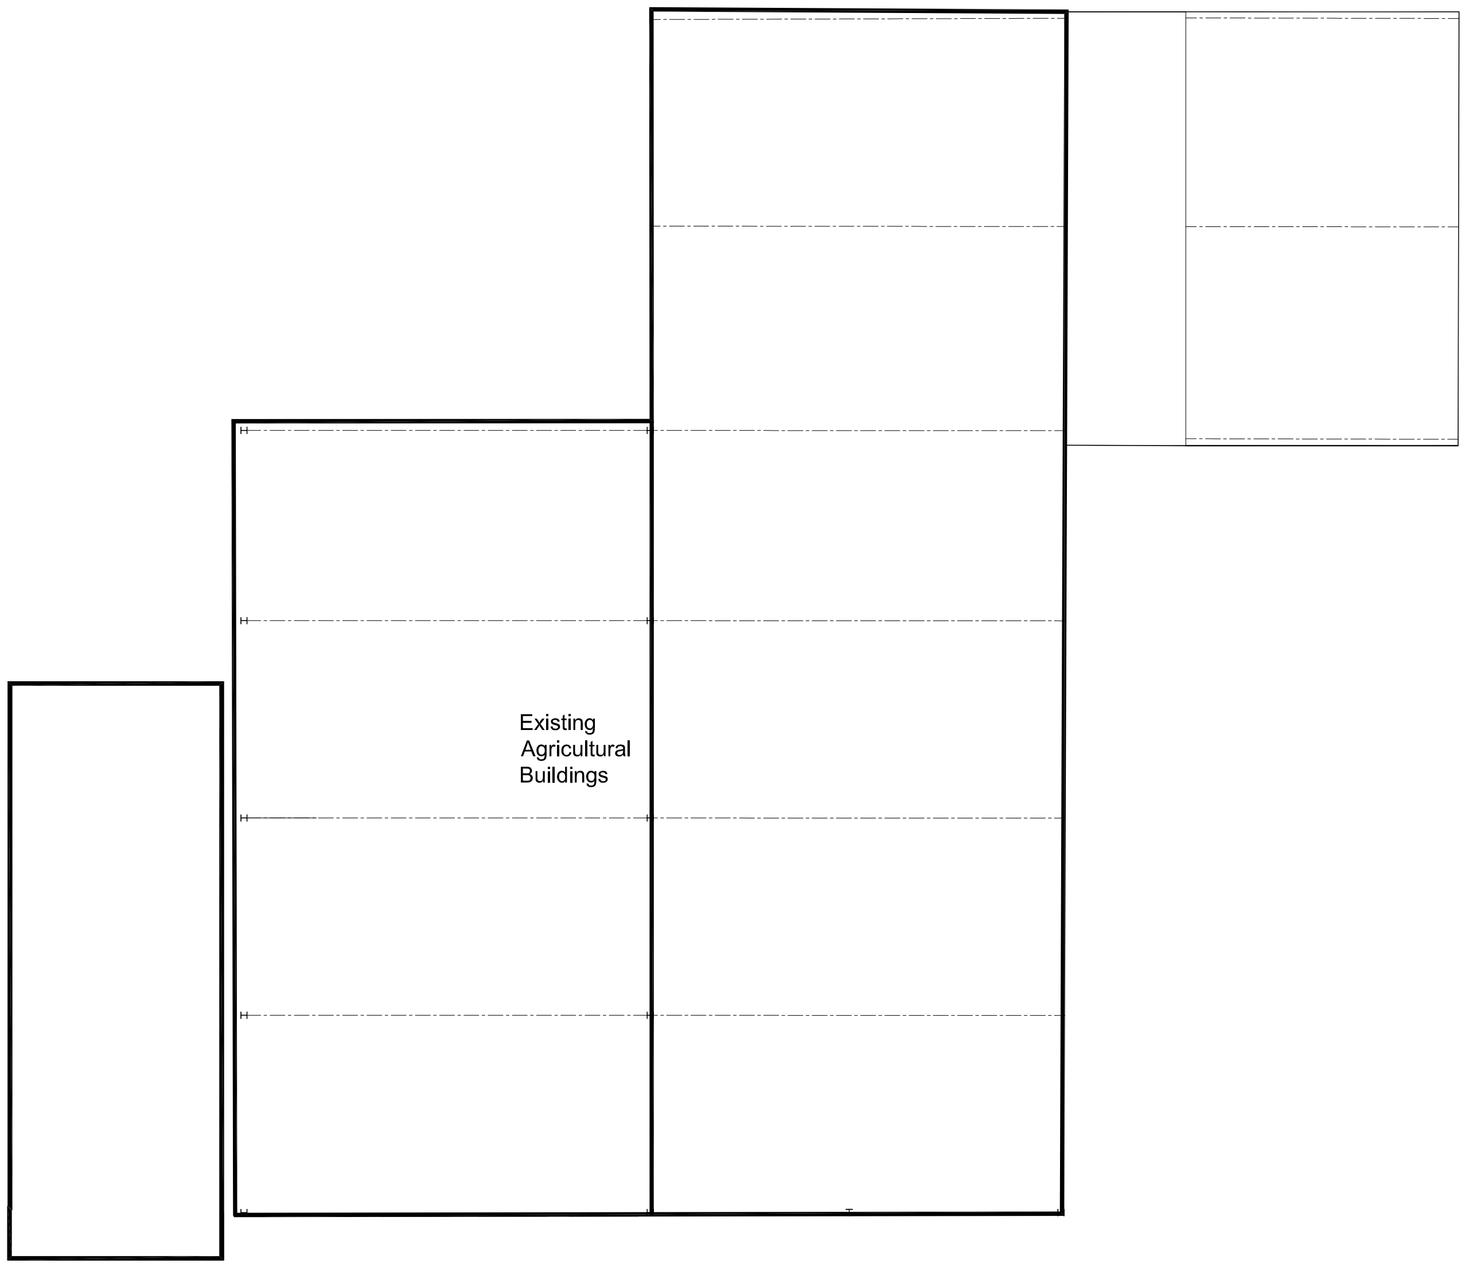

Ground Floor Plan scale 1:100 @ A1

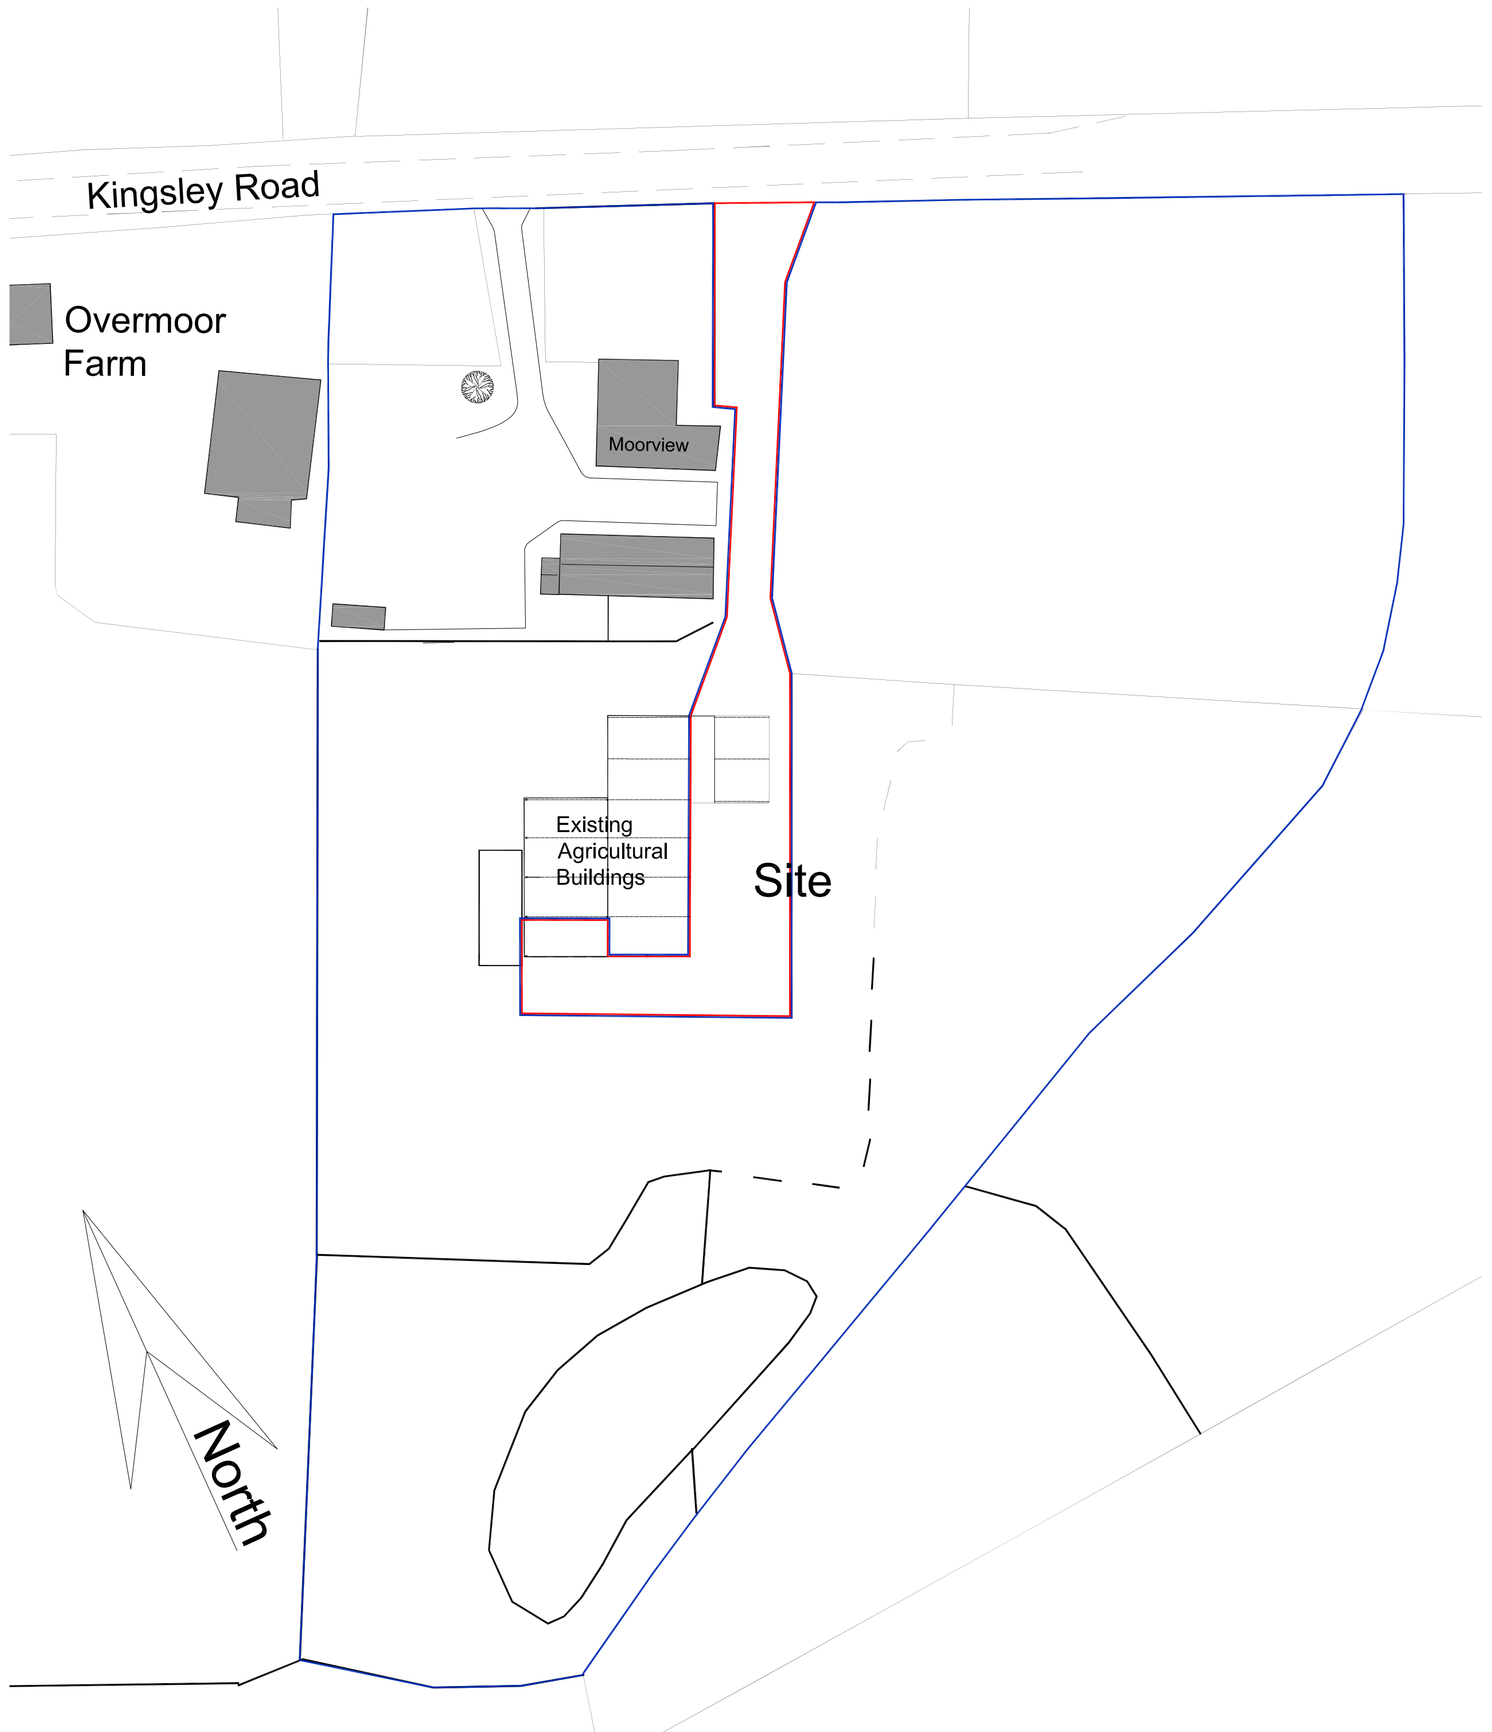

Block Plan scale 1:500 @ A1

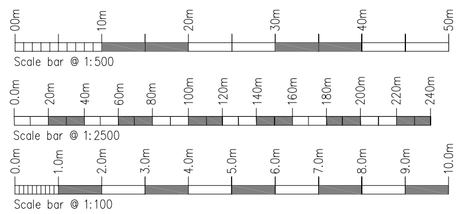

Rev.	Drawn	Comments.	Date

MAC
ARCHITECTURAL DESIGN LTD
Moorland House, 123 Moorland Road, Burslem, ST6 1JD.
T:01782 503302 E:admin@mac-arch.co.uk

Client:
Mr & Mrs D Price

Project:
Bio Mass Boiler Installation
at Moor View, Kingsley Road,
Cellarhead, Staffordshire,

Title:
Plans & Elevations as Existing

Status:
Planning

Paper Size A1: Date: June 2019 Drawing Ref: 1624-AL05A