© MAC ARCHITECTURAL DESIGN LTD 2018. All rights reserved.
This Drawing and its contents has been produced for the Client only and is not intended for any other person or for any other purpose than the Drawing Status. No part of this drawing and associated graphical contents may be reproduced, copied, modified or distributed, without the prior written consent of MAC Architectural Design Ltd.



Side Elevation. Scale 1:100



Rear Elevation. Scale 1:100

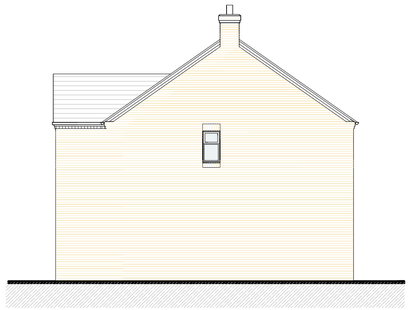

Side Elevation. Scale 1:100



Front Elevation Scale 1:50

Roof: Tile – Marley Eternit Duo Modern (Smooth Grey).

Rainwater goods: Black Upvc.

Windows: Timber effect Upvc Colour Pearl White RAL 1013..

Facing Brick – Hanson Hampton Rural Blend.

2 course reconstructed stone heads and cills.

Double brick plinth strecher detail.

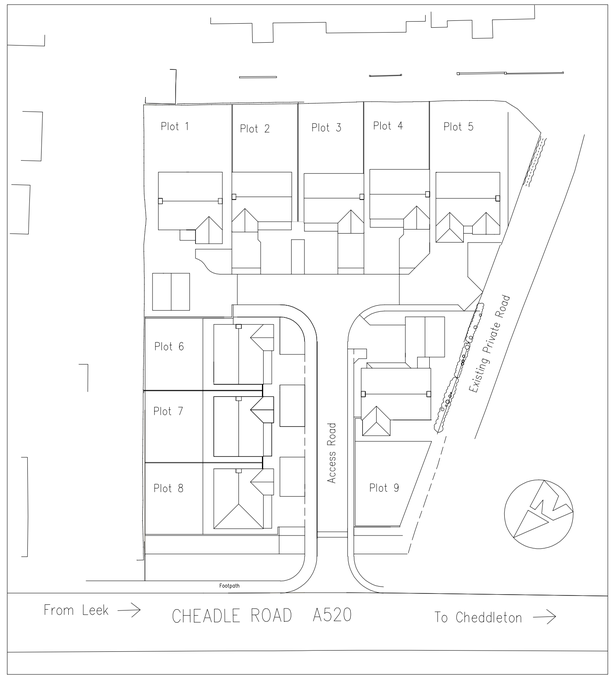

Block Plan Scale 1:500

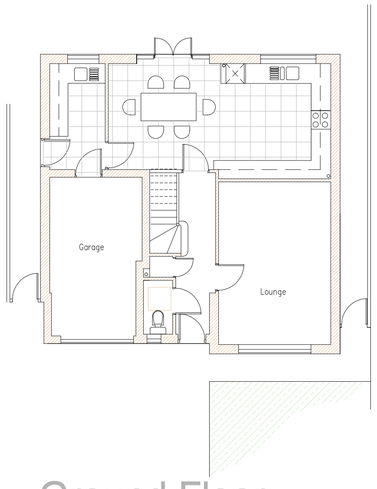

Ground Floor Scale 1:100

GF Floor Area = 82 sqm = 882 sqft

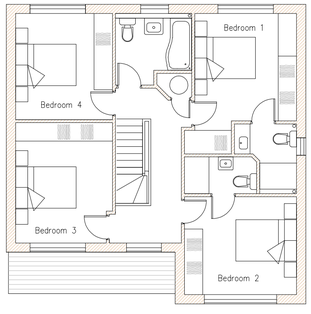

First Floor Scale 1:100

FF Floor Area = 75 sqm = 807 sqft

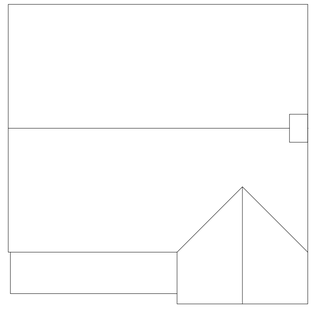

Roof Plan Scale 1:100

Plot 3

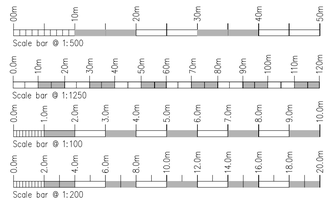

Rev.	Drawn	Comments.	Date

MAC
ARCHITECTURAL DESIGN LTD
Moorland House, 123 Moorland Road, Burslem, ST6 1JD.
T:01782 503302 E:admin@mac-arch.co.uk

Developer:
Broadoak Properties Ltd.

Project:
Proposed Residential Development at The Travellers Rest. Cheadle Road, Leekbrook, Leek. Staffordshire ST13 7DR.

Title:
Plot 3 Plans & Elevations.

Status:
Planning.

Paper A1: Drawn: AC Bailey Date: May 2019 Drg Ref: 1514-25